

PLAT SHOWING

# *SPECTACULAR CONDOMINIUMS PROJECT AMENDMENT NO. 1*

AMENDMENT OF UNITS, LIMITED COMMON AREAS AND GENERAL COMMON AREAS OF BUILDING NO. 4 OF SPECTACULAR CONDOMINIUMS, FILED IN BOOK 103 OF PLATS AT PAGES 13858 THROUGH 13890, RECORDED AS INSTRUMENT NO. 111011869, OFFICIAL RECORDS OF ADA COUNTY, IDAHO; SITUATED IN THE SOUTHEAST 1/4 OF SECTION 9 AND IN THE NORTHEAST 1/4 OF SECTION 16, TOWNSHIP 3 NORTH, RANGE 2 EAST, BOISE MERIDIAN, CITY OF BOISE, ADA COUNTY, IDAHO.

2015




SECTION




**BUILDING #4-NORTH ELEVATION**

SCALE: 1" = 20'

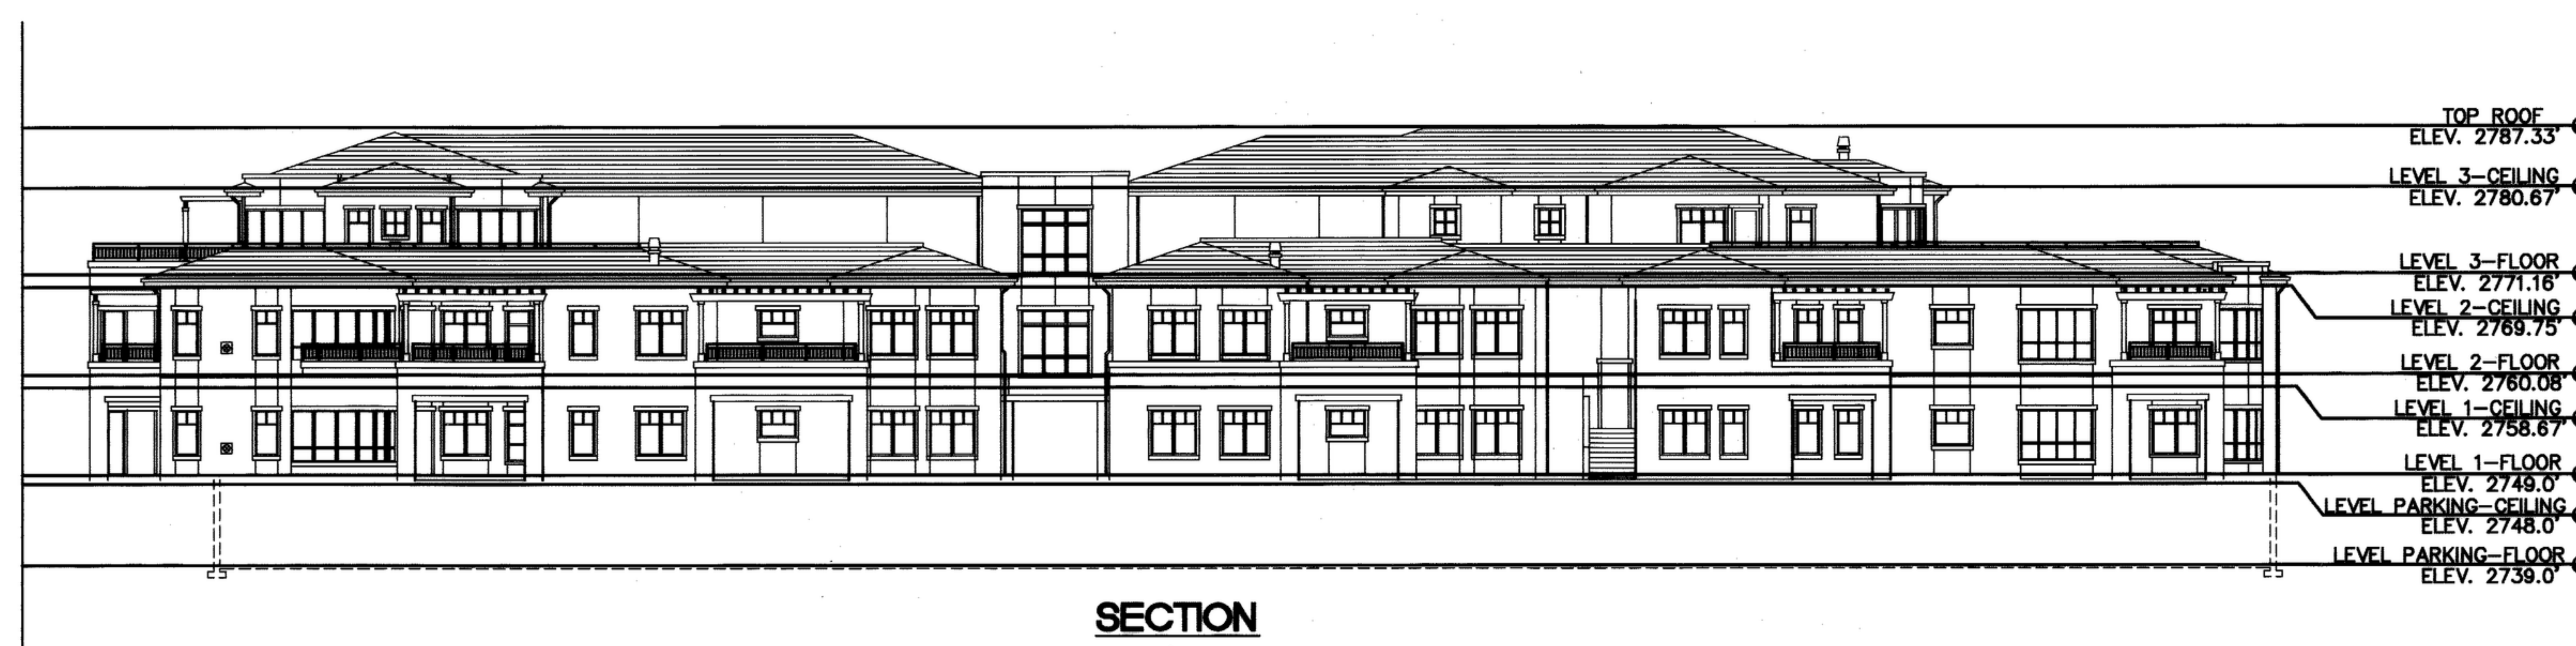


SECTION

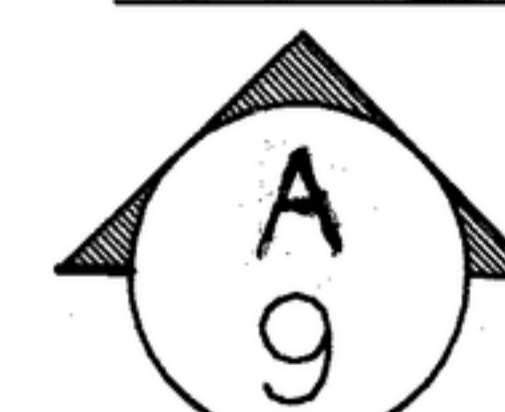

**BUILDING #4-EAST ELEVATION**

SCALE: 1" = 20'

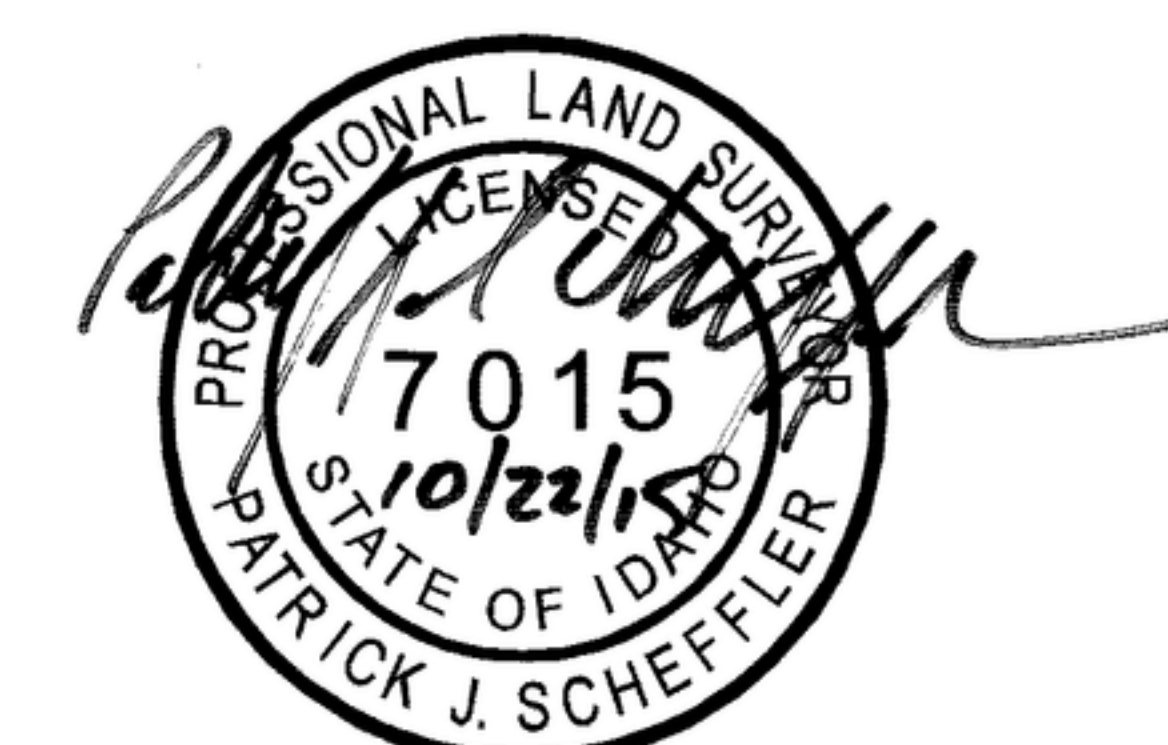

DEVELOPER:  
**CM INVESTMENTS, LLC**  
BOISE, IDAHO

JOB NO. 15-124  
SHEET 9 OF 10

**ISG** IDAHO  
SURVEY  
GROUP, P.C.

1450 E. WATERTOWER ST.  
SUITE 130  
MERIDIAN, IDAHO 83642  
PH. (208) 846-8570  
FAX (208) 884-5399