
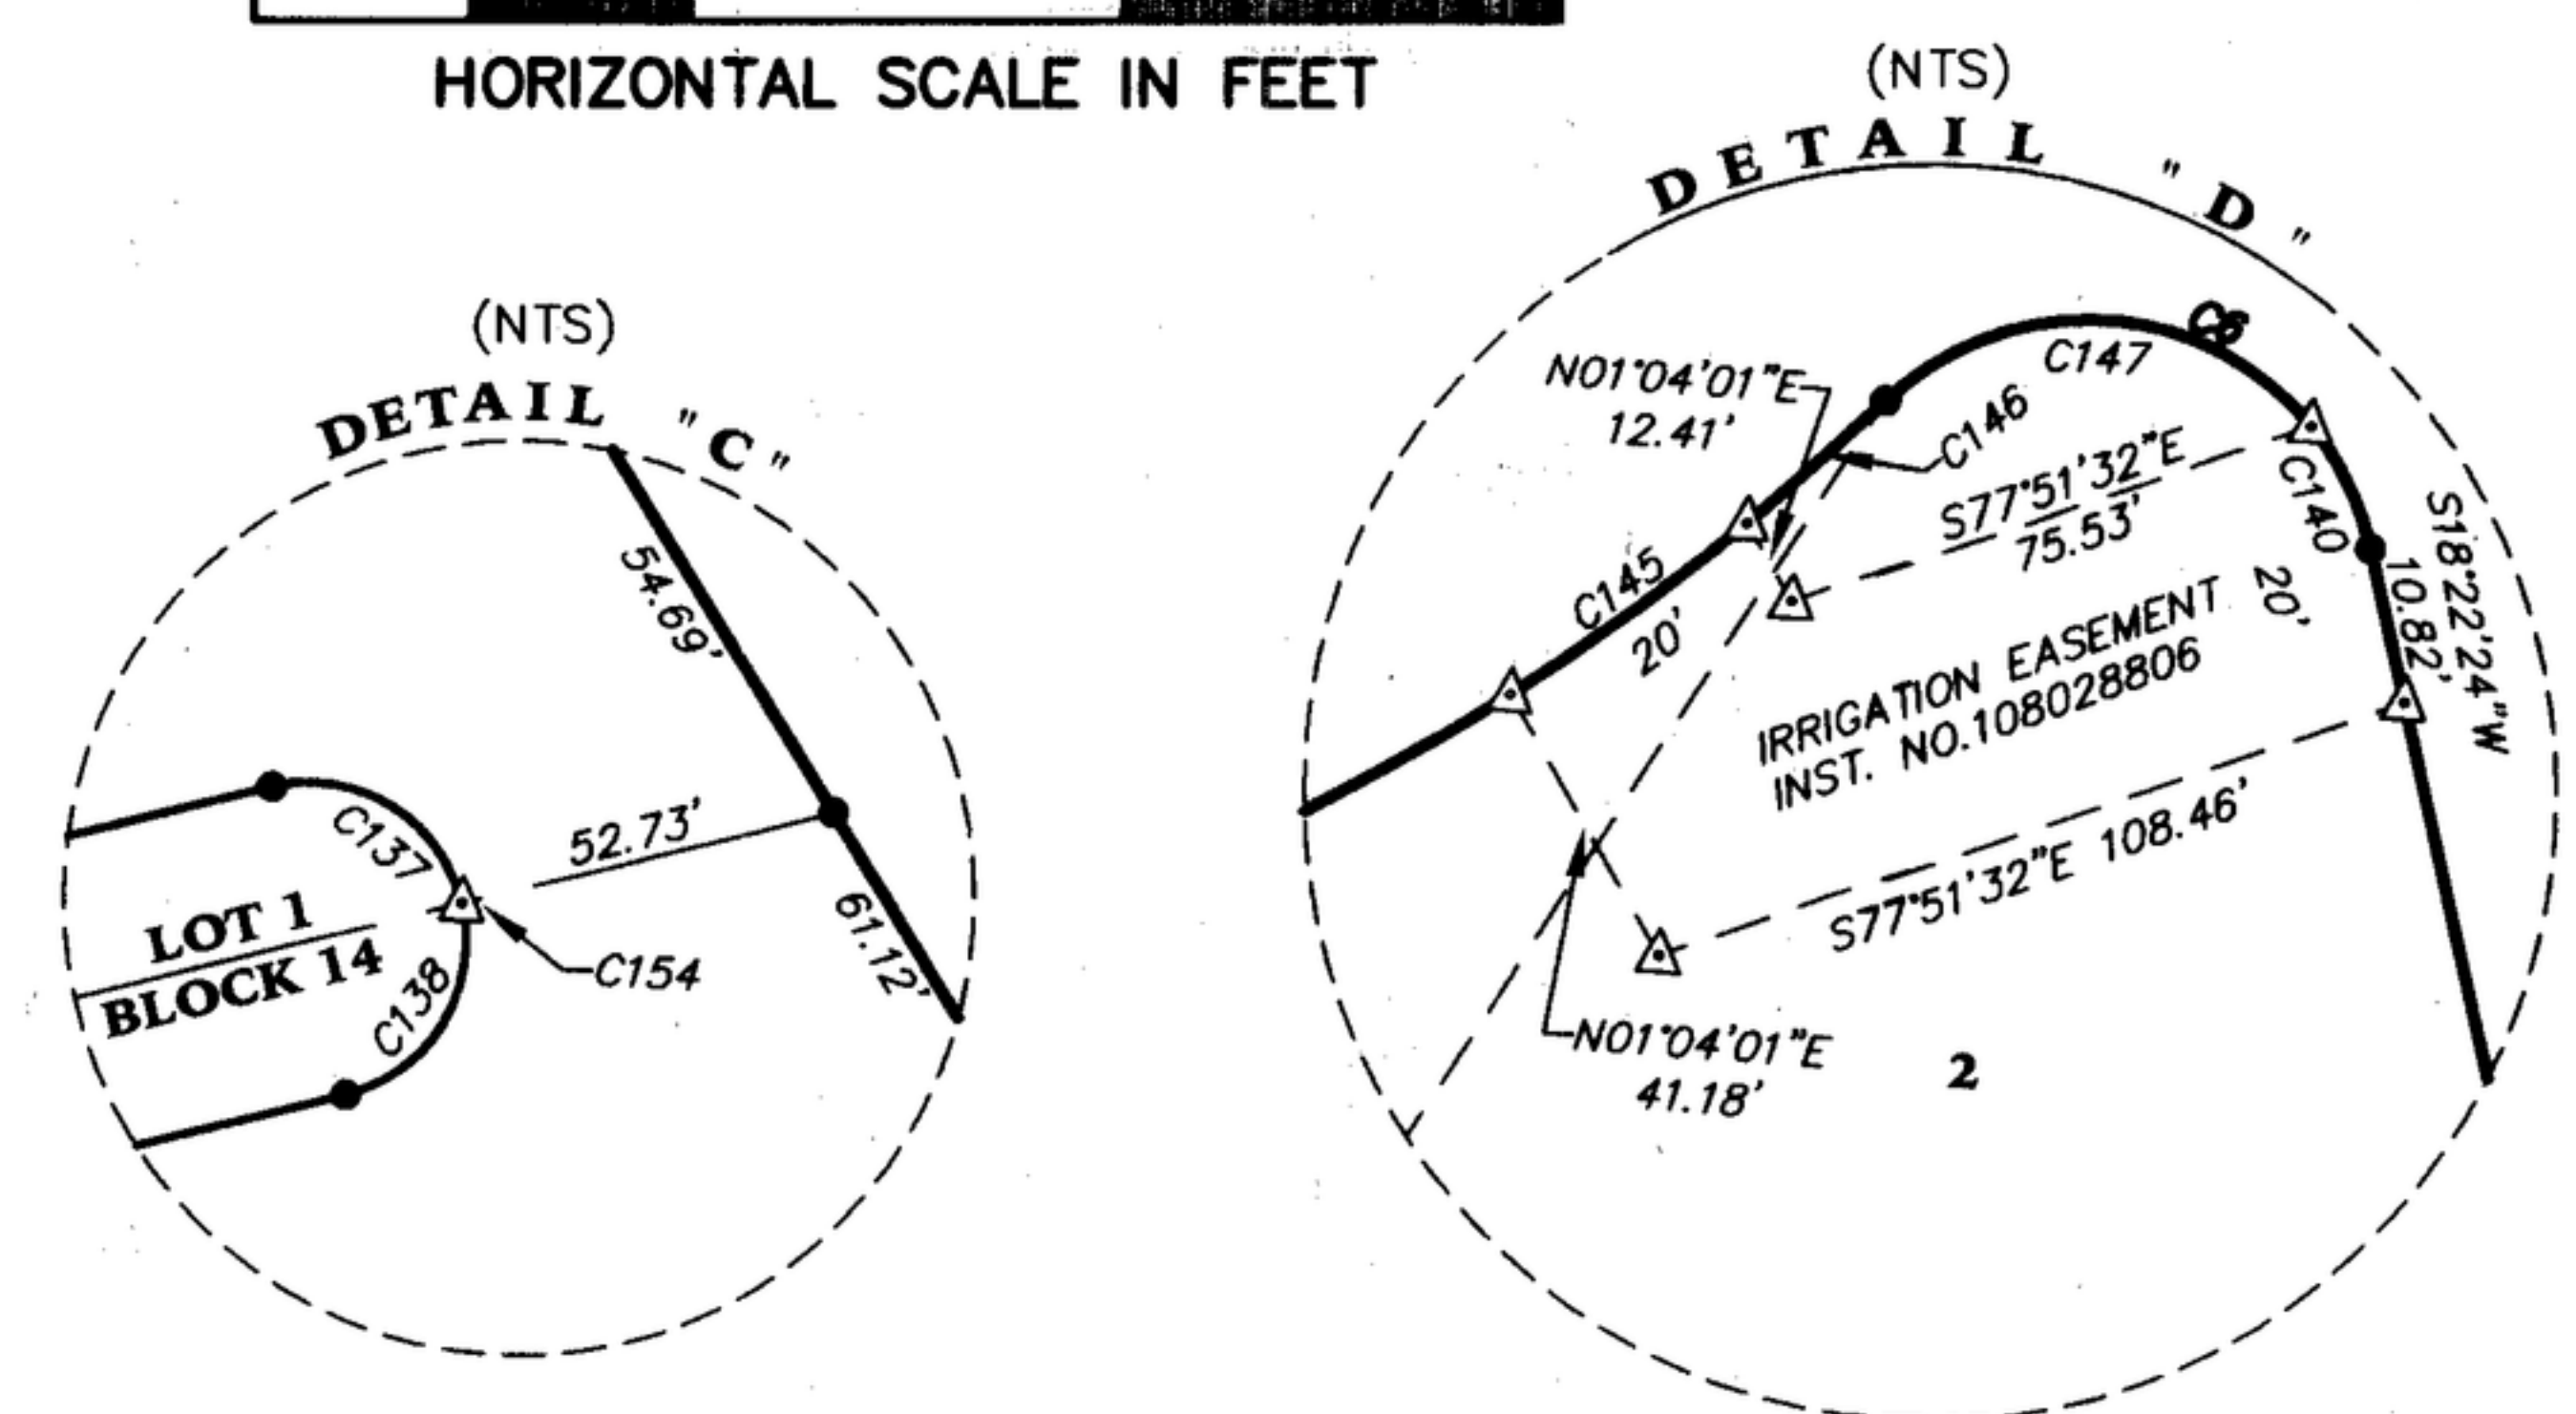
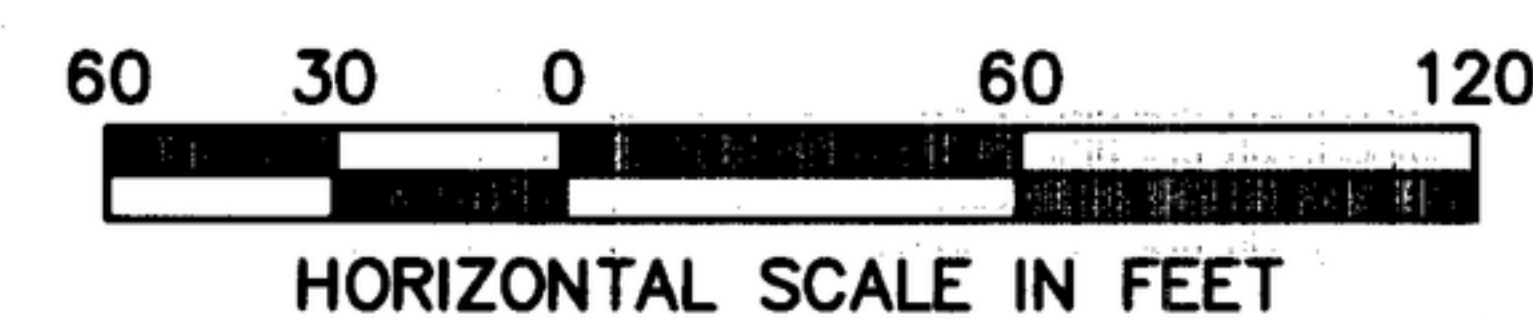


A PLAT SHOWING LONESOME DOVE SUBDIVISION

A PARCEL OF LAND LOCATED IN THE E1/2 OF SECTION 16
T. 4 N., R. 1 E., B.M.
CITY OF EAGLE, ADA COUNTY, IDAHO
2008

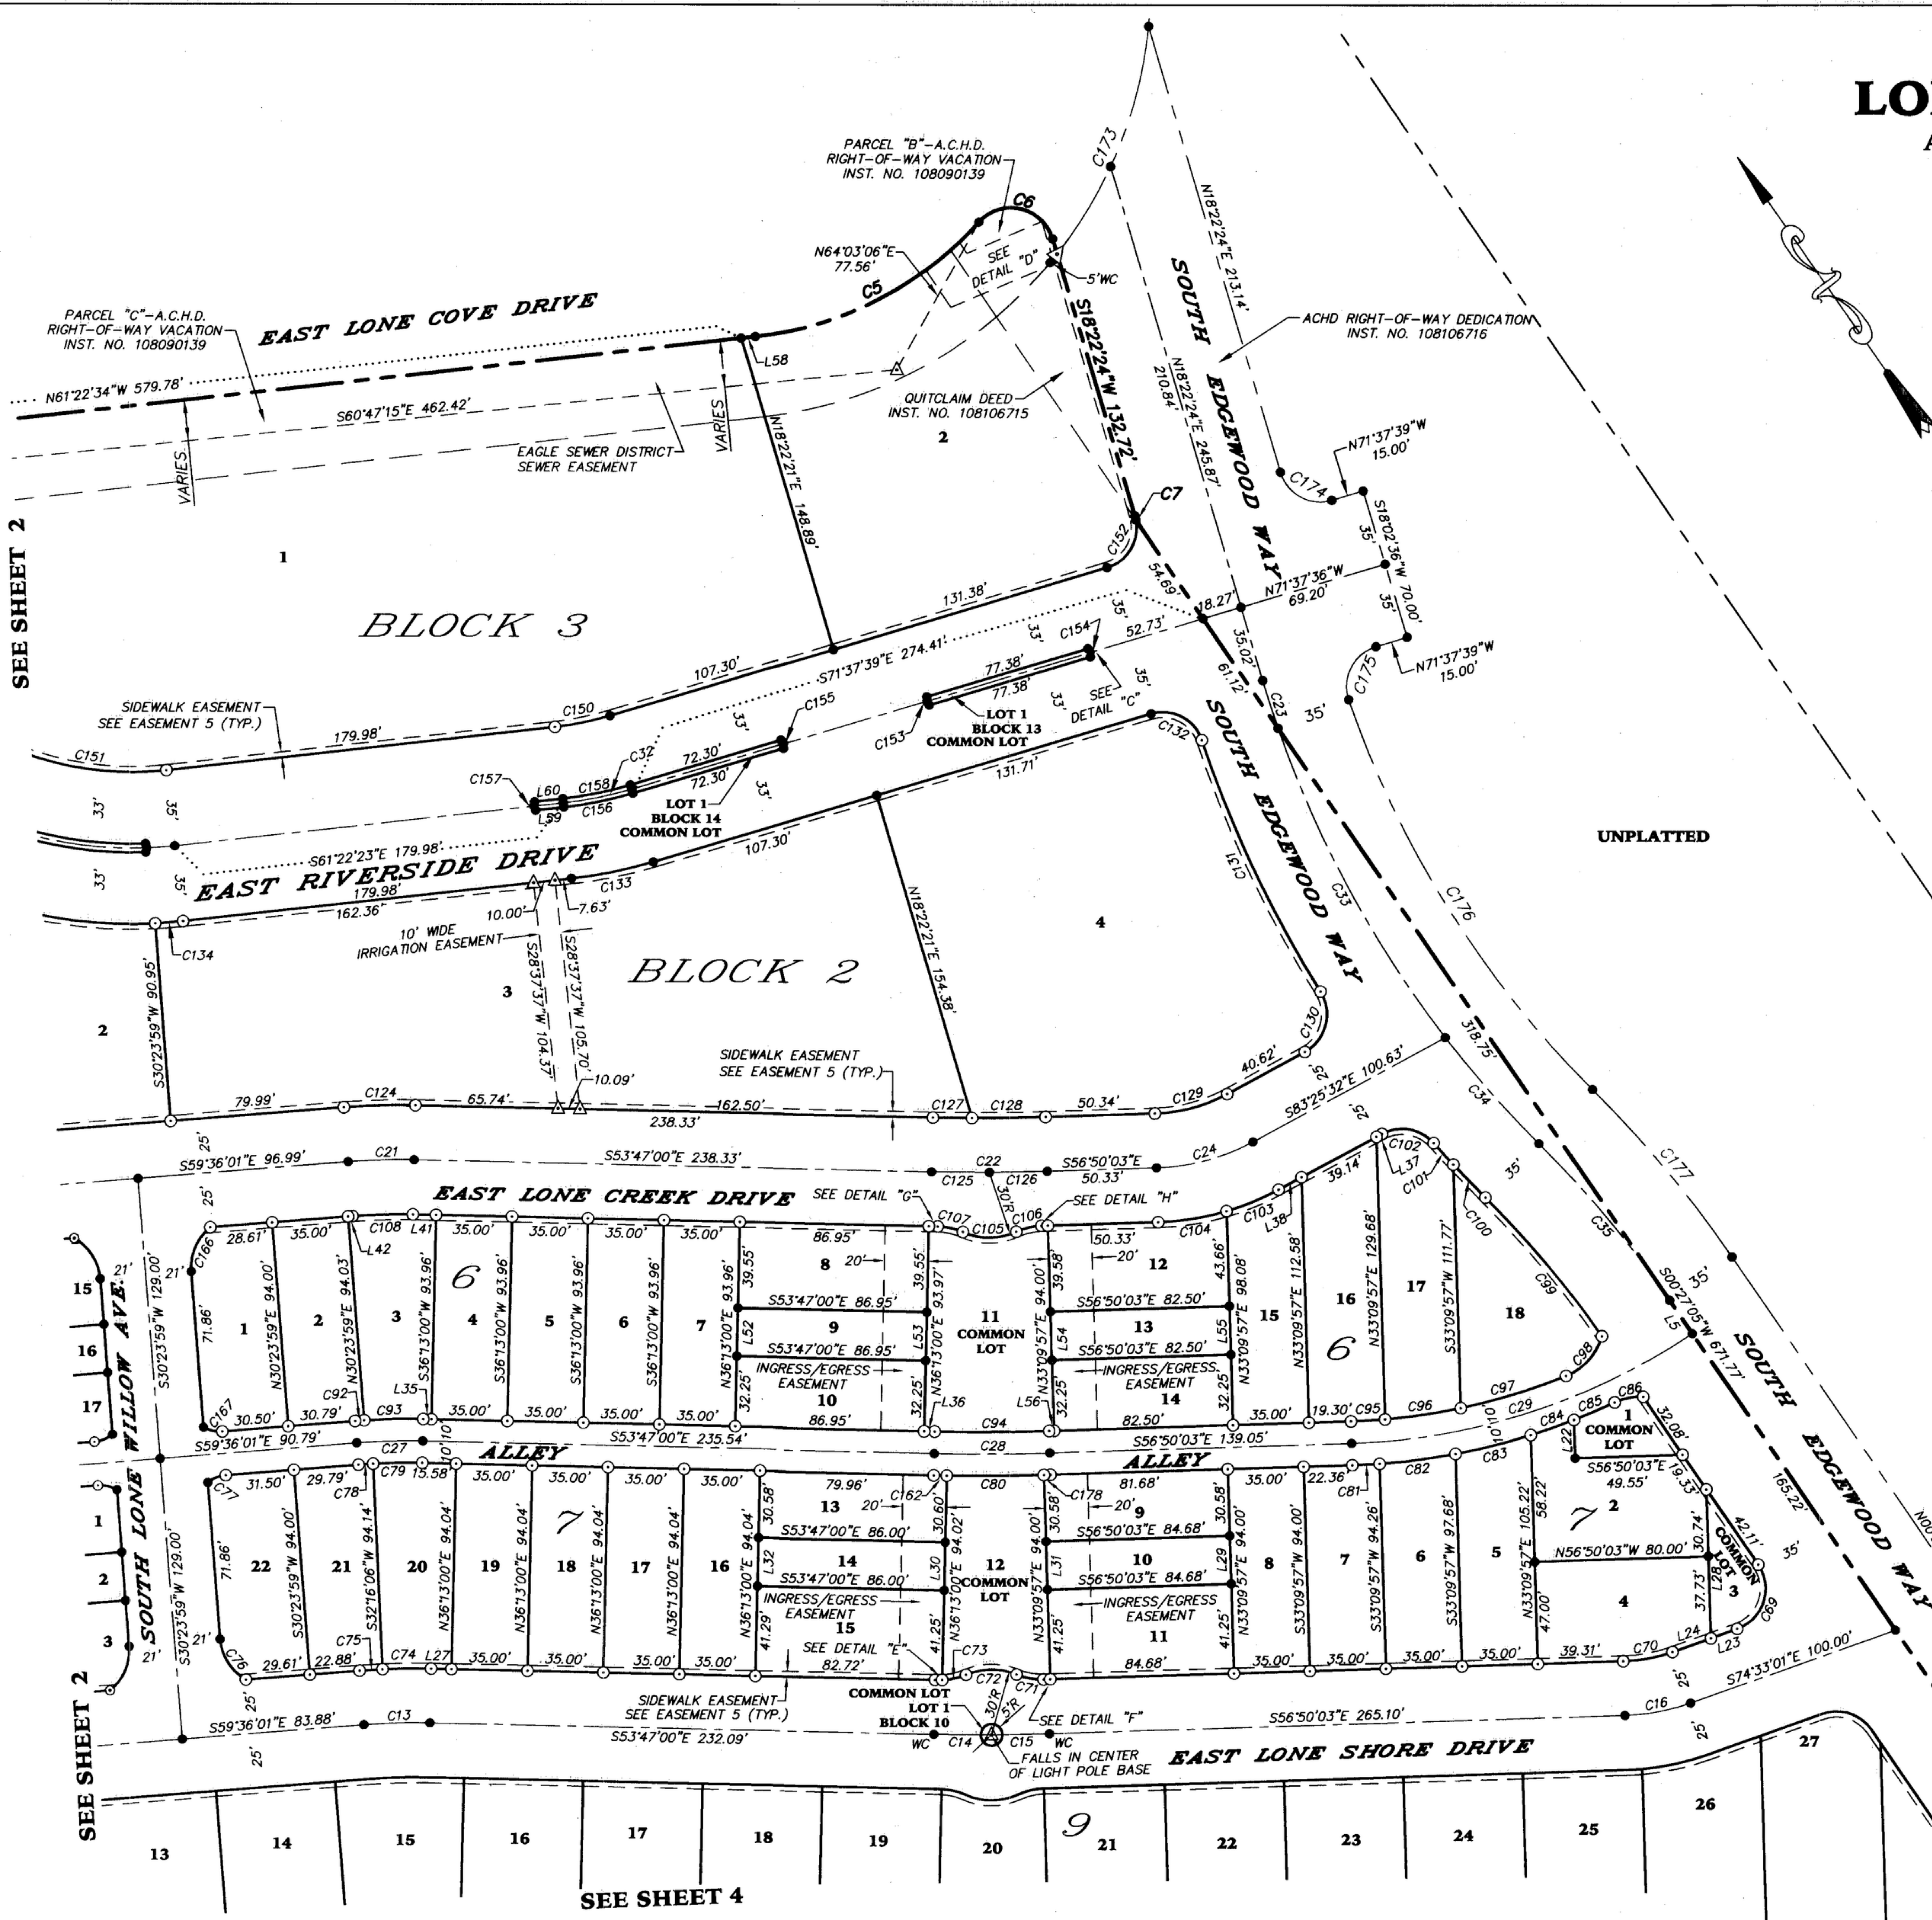

LEGEND

- BOUNDARY LINE
- SECTION LINE
- QUARTER SECTION LINE
- CENTERLINE
- RIGHT-OF-WAY LINE
- LOT LINE
- EASEMENT LINE
- FOUND BRASS CAP MONUMENT
- △ CALCULATED POINT (NO MONUMENT SET OR FOUND)
- SET 5/8" IRON PIN W/PLASTIC CAP PLS 5618
- SET 3/4" X 2 1/4" BRASS CAP PLUG IN CONCRETE (PLS 5618)
- 8 BLOCK NUMBER
- WC WITNESS CORNER

NOTE

1. SEE SHEET 6 OF 8 FOR LINE AND CURVE TABLES.
2. SEE SHEET 5 OF 8 FOR GENERAL NOTES.

Rennison Fodrea, Inc.
Engineers • Surveyors • Planners

Cascade Office
105 N. Main Street, P.O. Box 188
Cascade, Idaho 83611
Office: 208.382.4902
Fax: 208.382.3410

Eagle Office
430 E. State St., Suite 140
Eagle, Idaho 83616
Office: 208.938.2440
Fax: 208.938.2441

