


Bk 101 Pg 13464

**A PLAT SHOWING
LONESOME DOVE SUBDIVISION**
A PARCEL OF LAND LOCATED IN THE E1/2 OF SECTION 16
T. 4 N., R. 1 E., B.M.
CITY OF EAGLE, ADA COUNTY, IDAHO
2008


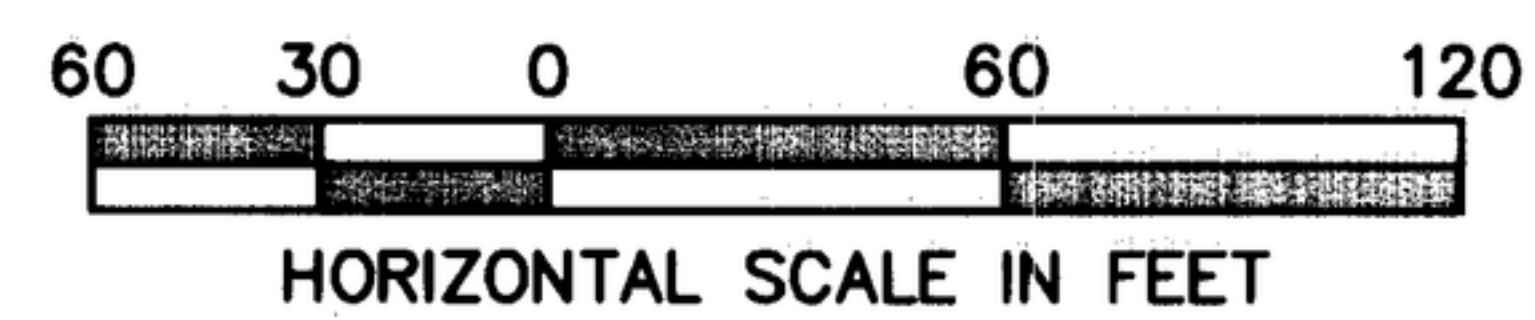


LEGEND

- BOUNDARY LINE
- CENTERLINE
- LOT LINE
- EASEMENT LINE
- △ CALCULATED POINT (NO MONUMENT SET OR FOUND)
- SET 5/8" IRON PIN W/PLASTIC CAP PLS 5618
- ⊙ SET 3/4" X 2 1/4" BRASS CAP PLUG IN CONCRETE (PLS 5618)
- FOUND 5/8" IRON PIN (PLS972)
- 8 BLOCK NUMBER
- WC WITNESS CORNER

NOTE

- SEE SHEET 6 OF 8 FOR LINE AND CURVE TABLES.
- SEE SHEET 5 OF 8 FOR GENERAL NOTES.

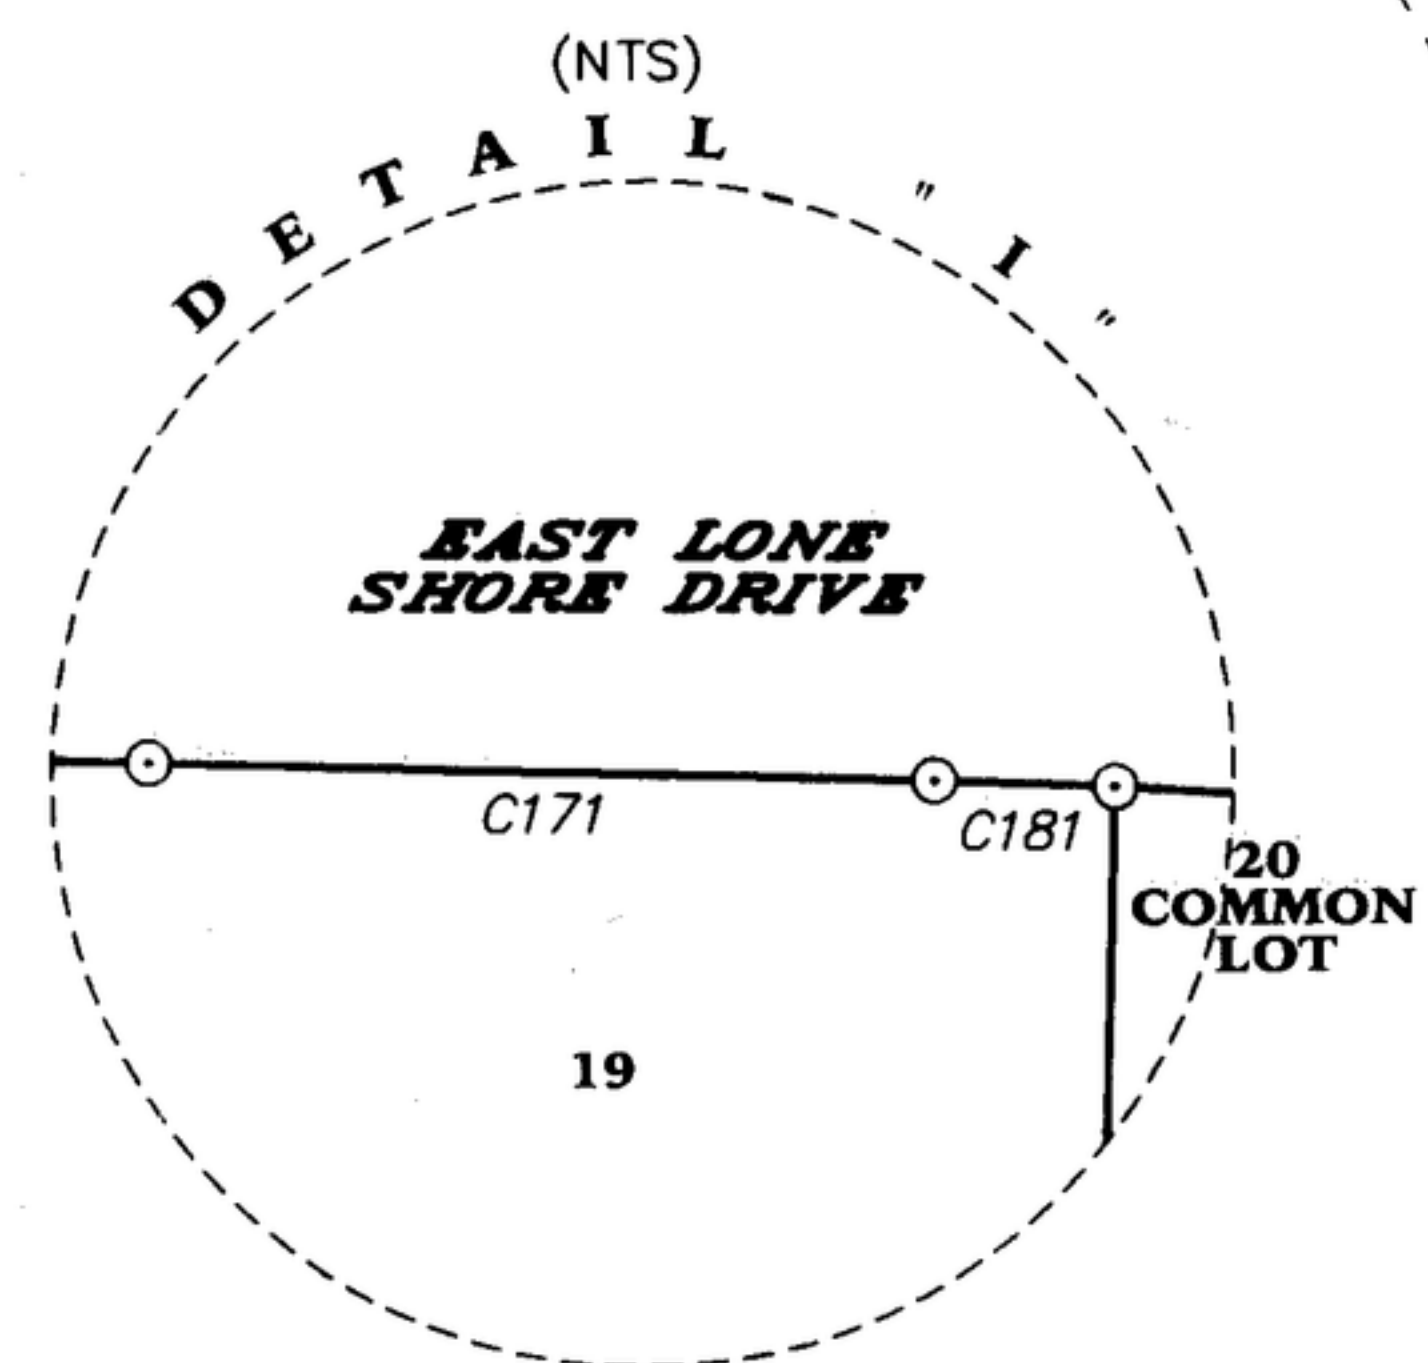 

Rennison Fodrea, Inc.
Engineers • Surveyors • Planners

Cascade Office 105 N. Main Street, P.O. Box 188 Cascade, Idaho 83611 Office: 208.382.4902 Fax: 208.382.3410	Eagle Office 430 E. State St., Suite 140 Eagle, Idaho 83616 Office: 208.938.2440 Fax: 208.938.2441
--	---

JOB NO. 2162	DRAWN BY: CJM, DTD	DATE: 12/9/08	SHEET 4 of 8
--------------	--------------------	---------------	--------------

SEE SHEET 5