

FINAL PLAT SHOWING

CHARTER POINTE 4-PLEX CONDOMINIUMS


LOTS 1 AND 2, BLOCK 1, CHARTER POINTE 4-PLEX

SUBDIVISION, LOCATED IN THE NE 1/4

OF SECTION 2, T.2N., R.1E., B.M.,


ADA COUNTY, IDAHO

2009

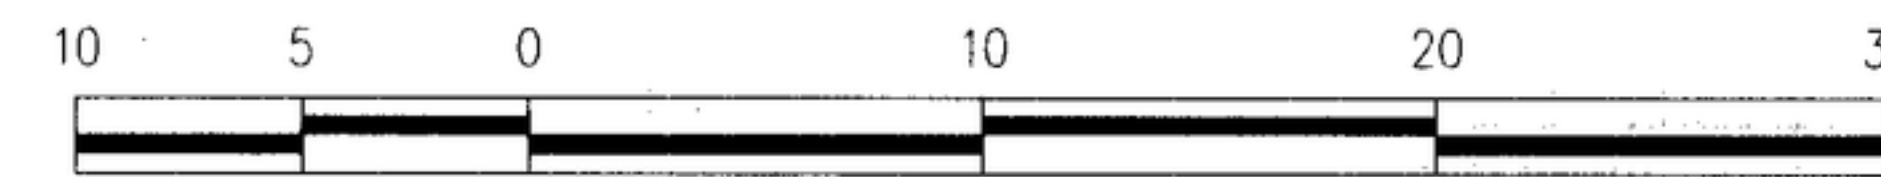• STANLEY CONSULTANTS •
MERIDIAN, IDAHO


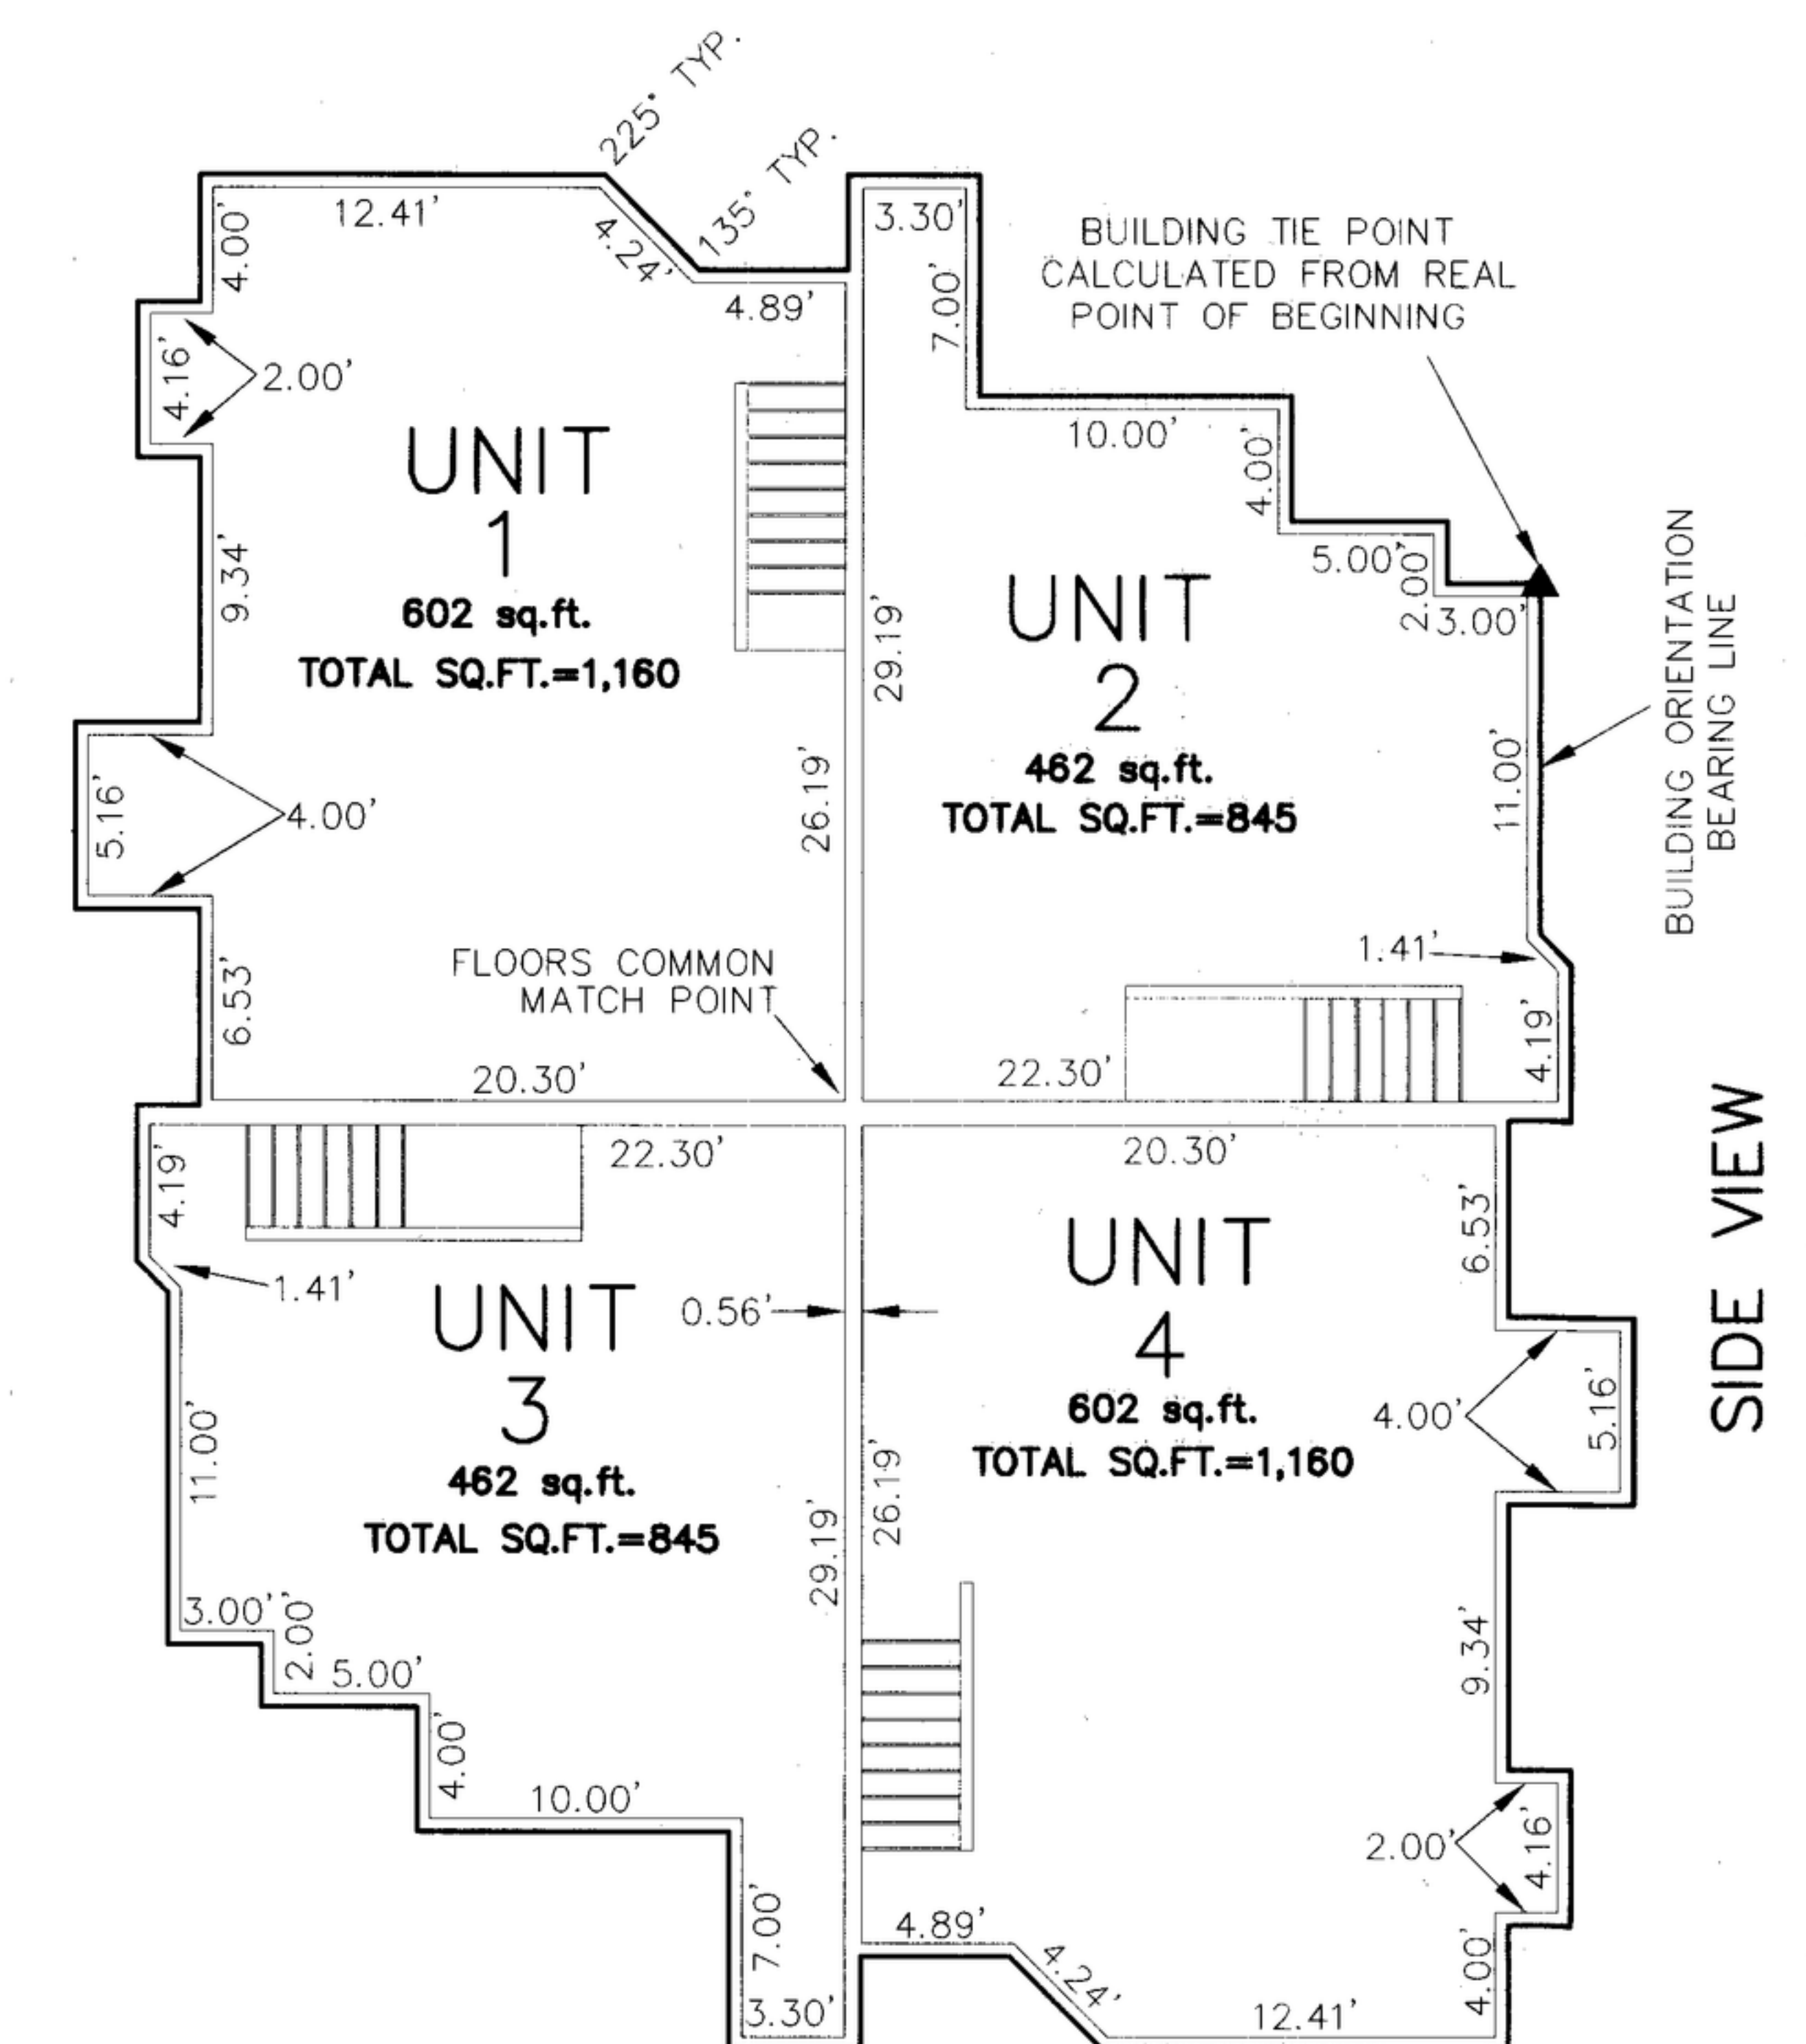
SCALE IN FEET

TWO STORY

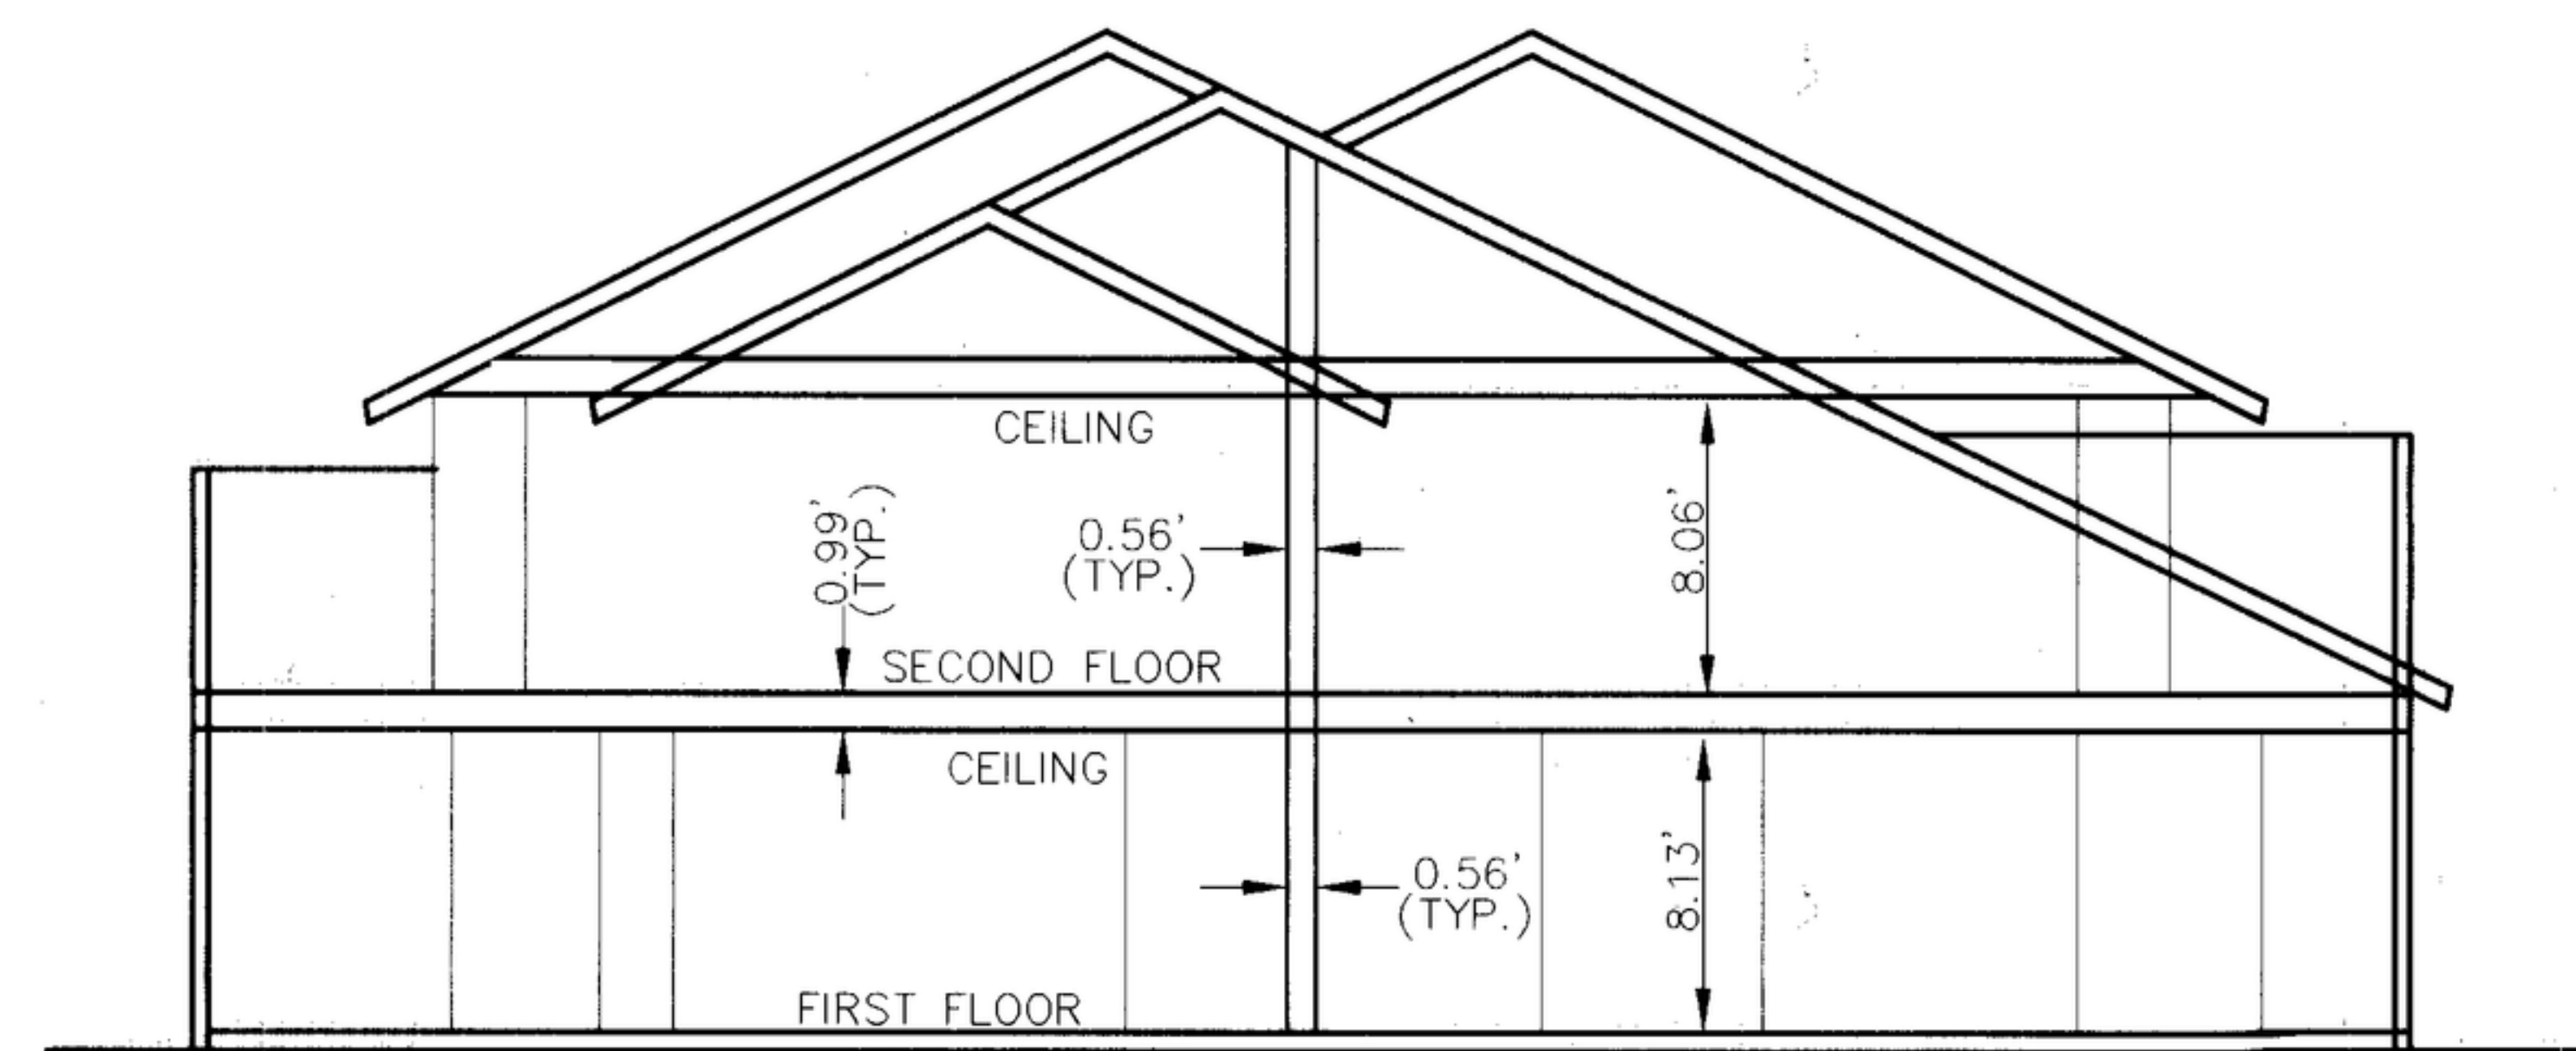


SIDE VIEW

1ST FLOOR



SIDE VIEW

2ND FLOOR

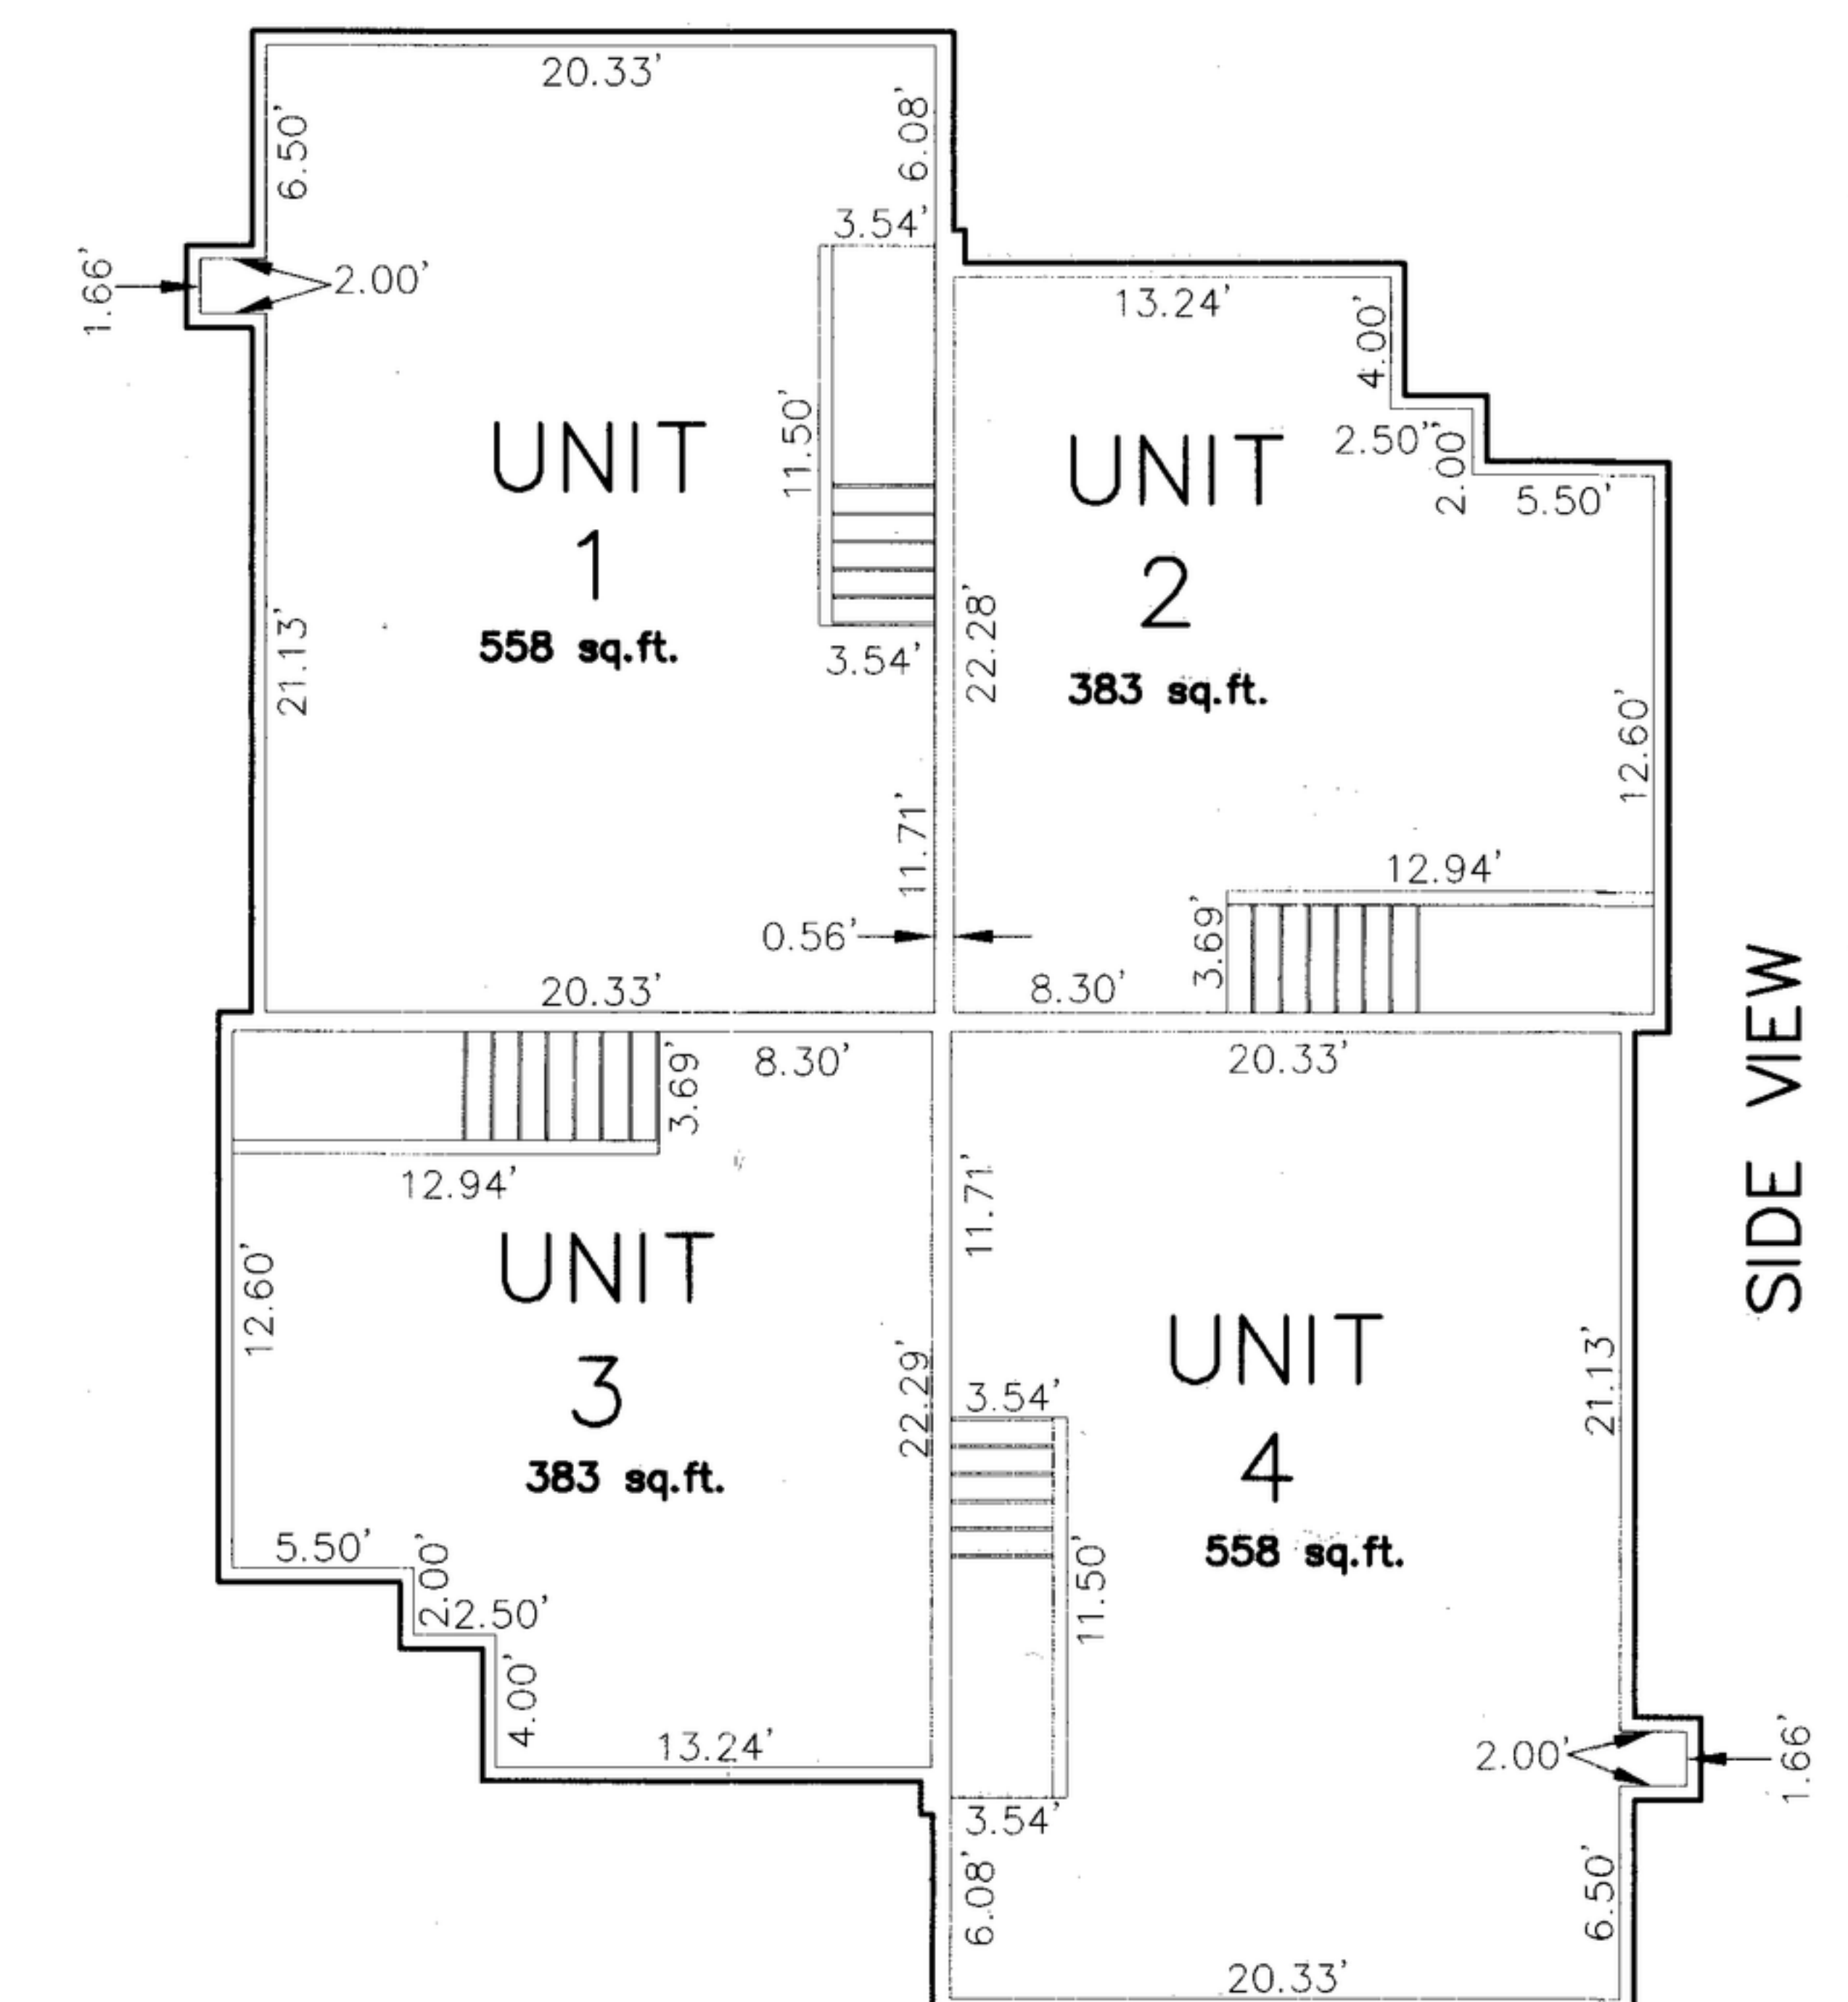

SIDE VIEW

BLDG


A, C, F, M AND V



BOOK _____ PAGE _____


SHEET 2 of 4
19552 2/5/09

1ST FLOOR

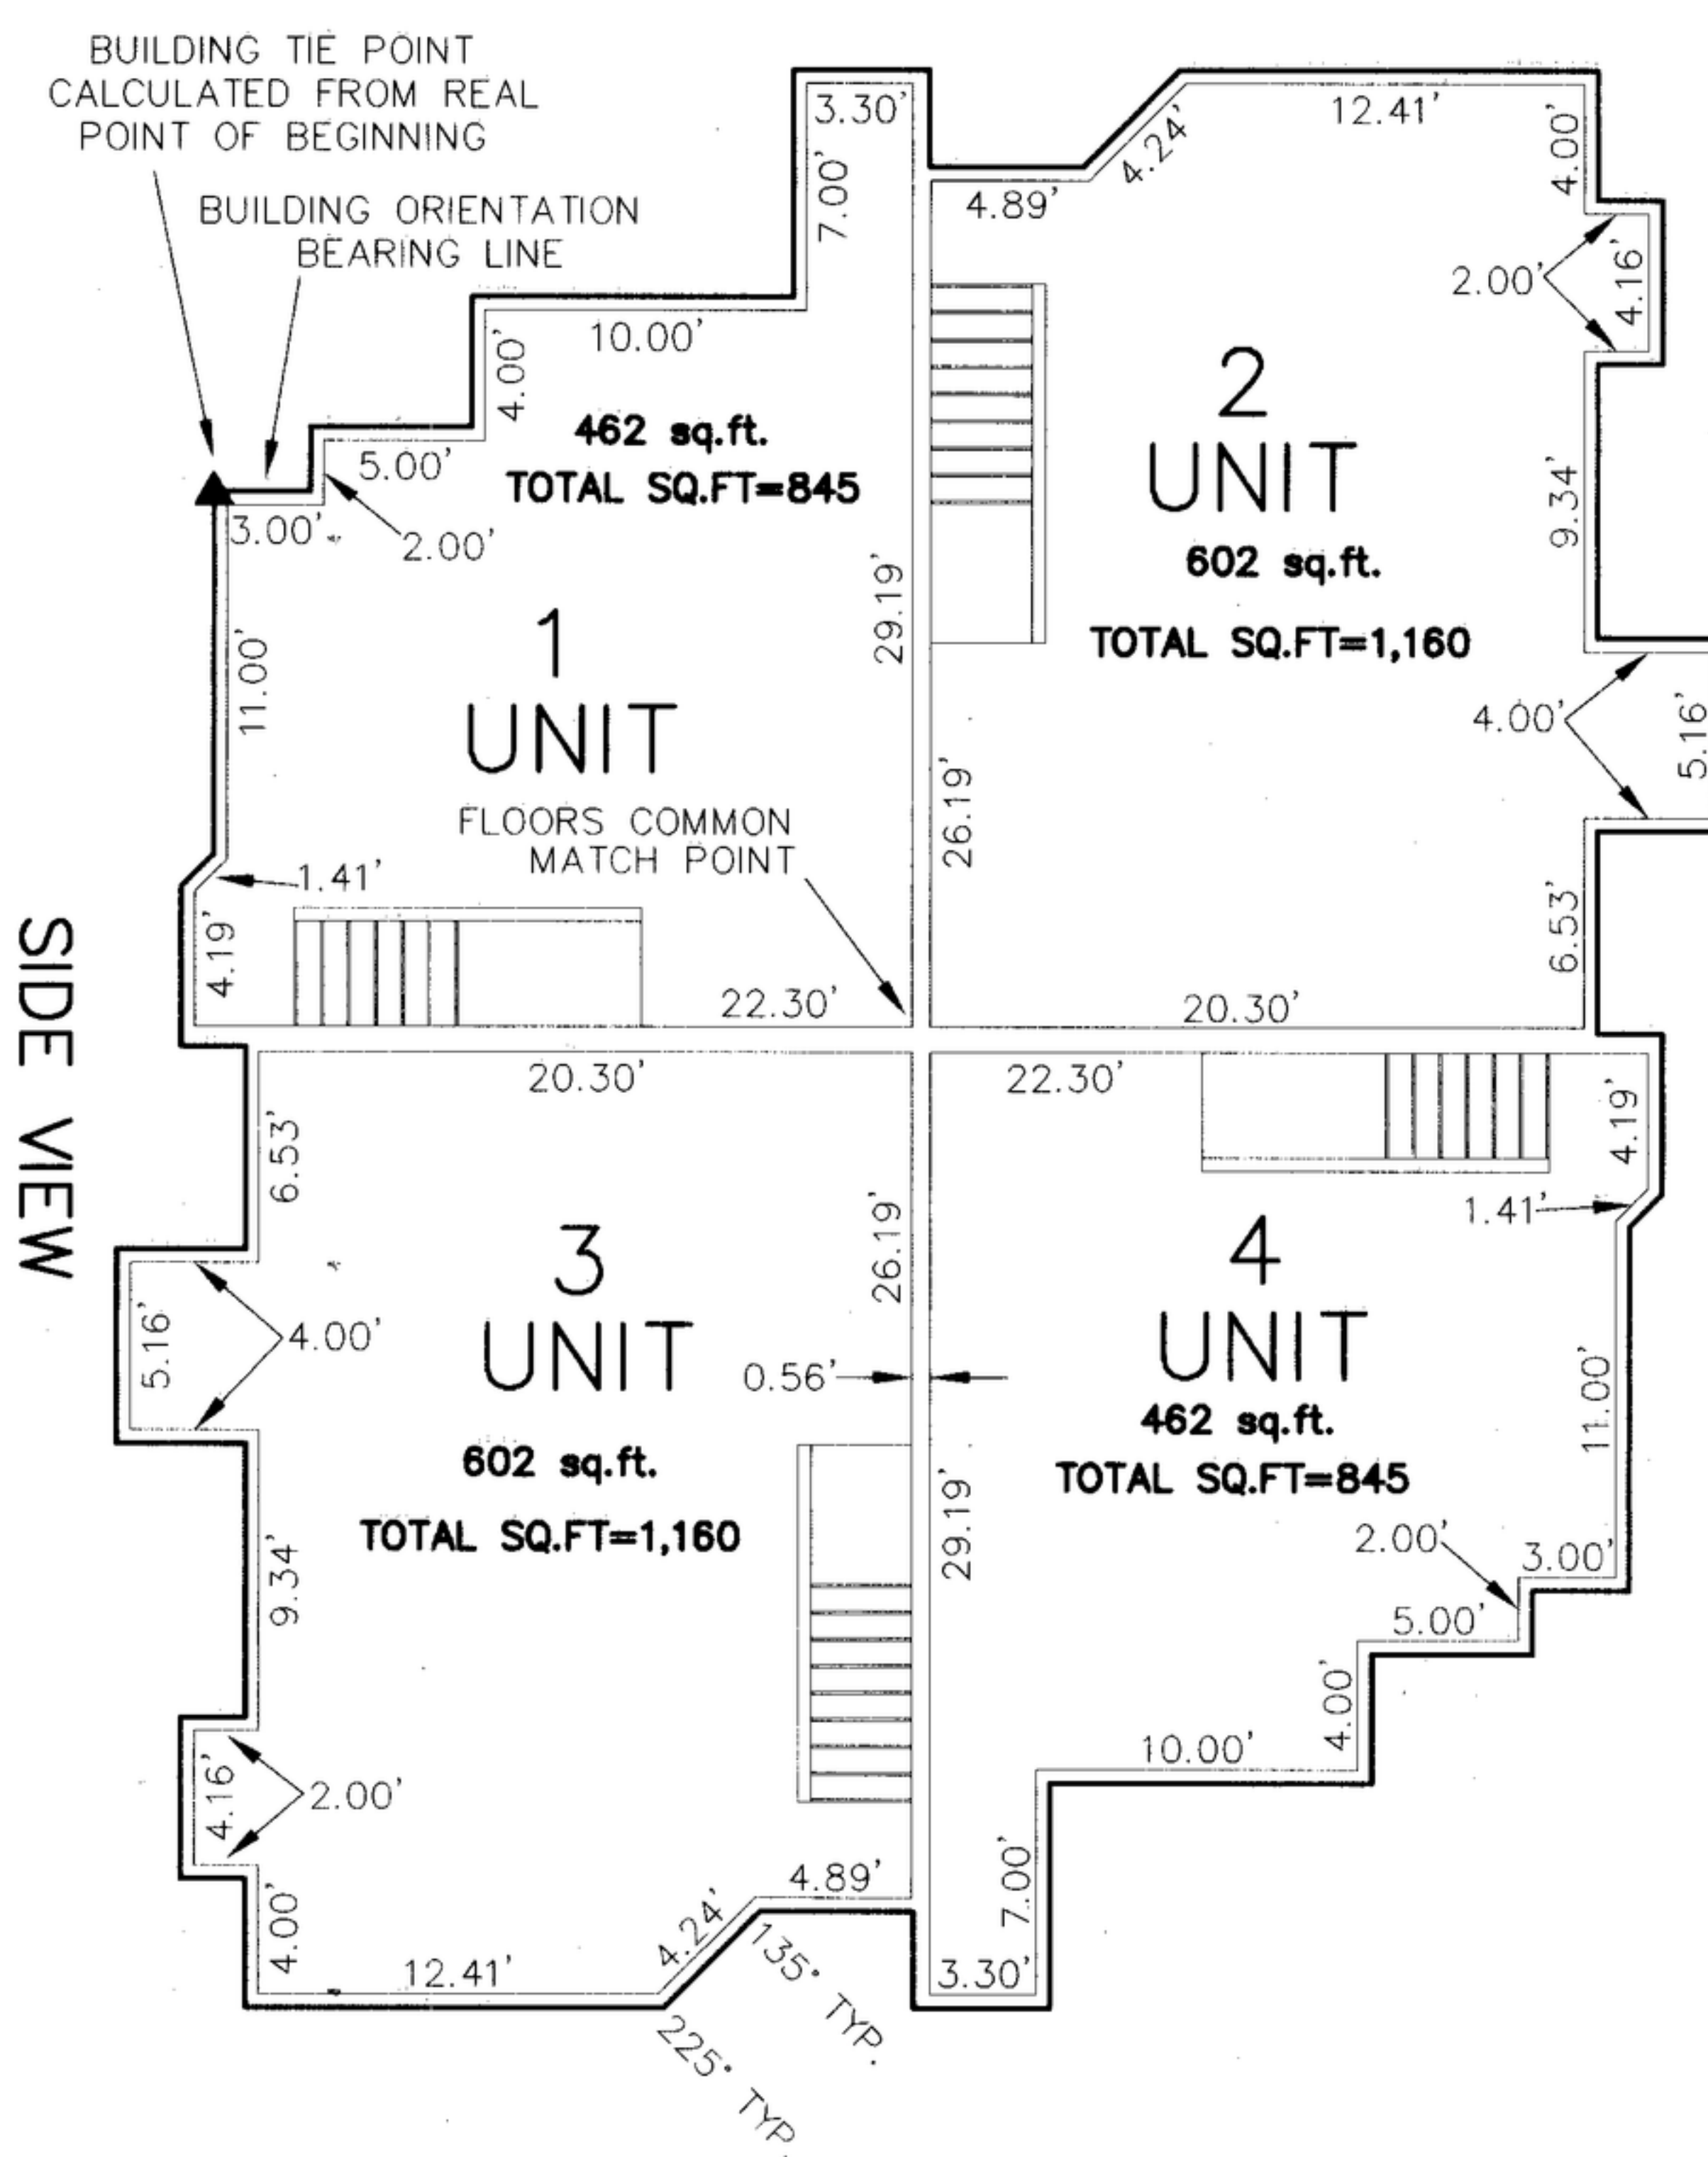

SIDE VIEW

2ND FLOOR

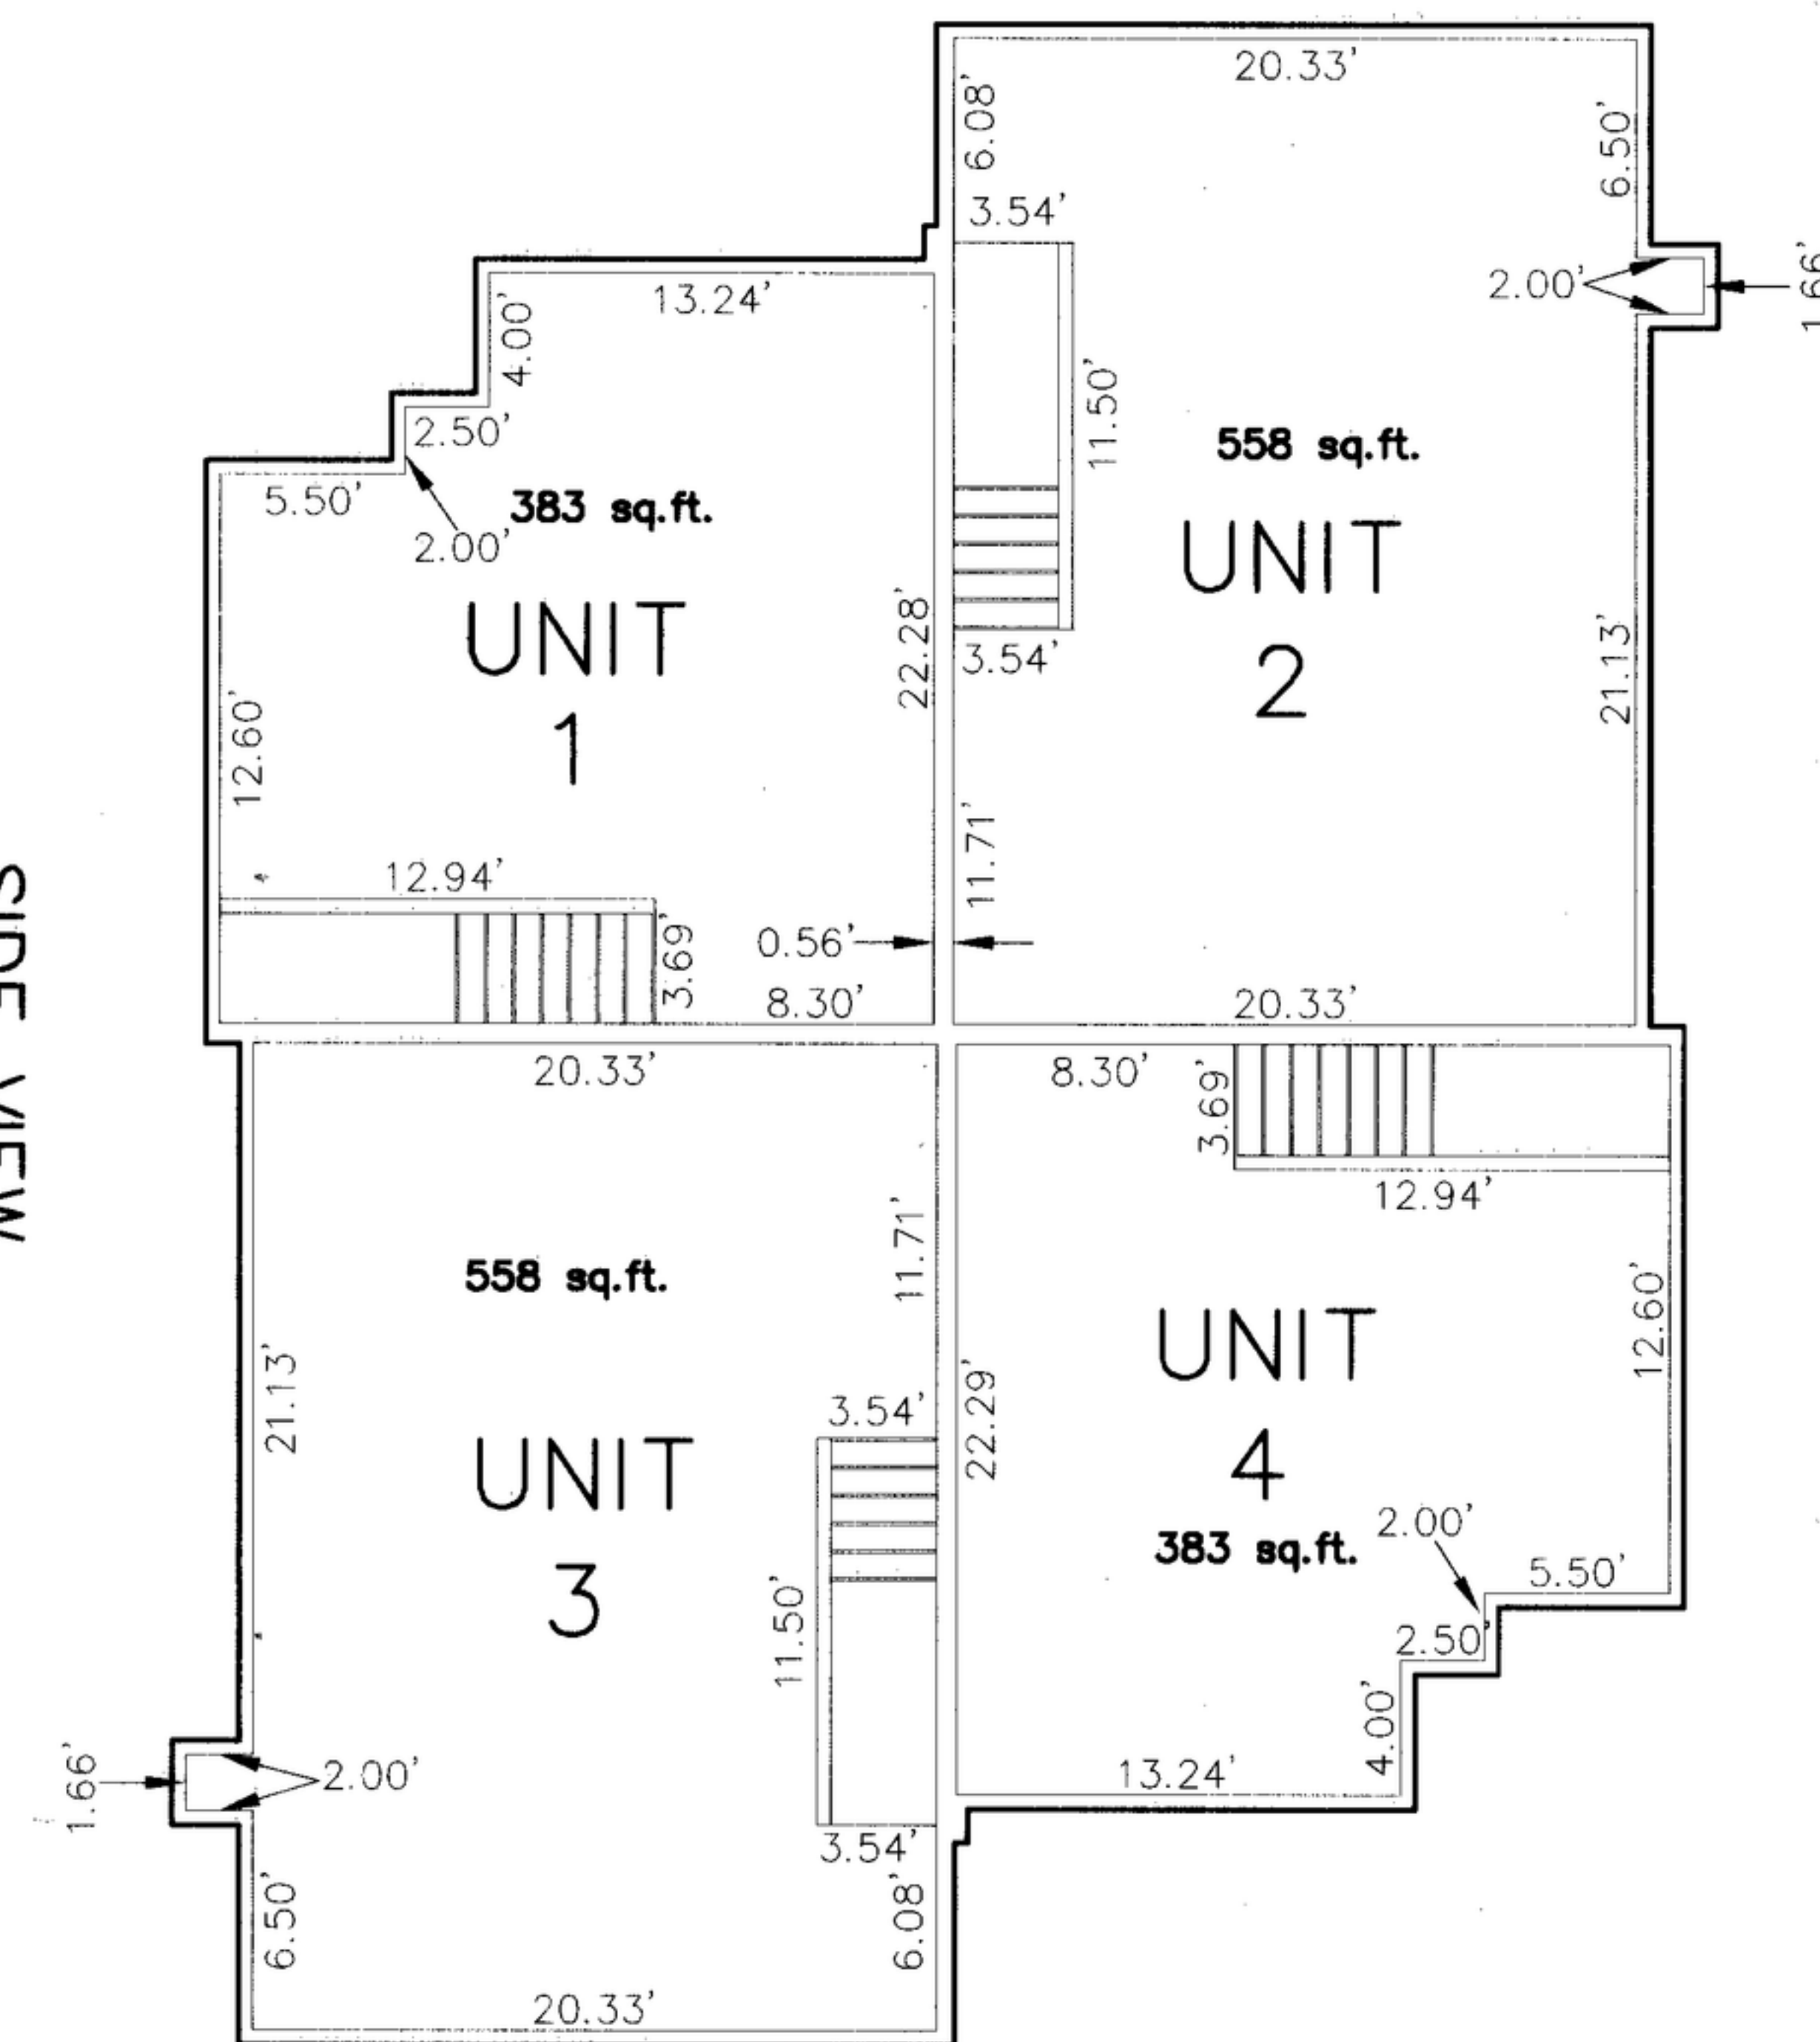

SIDE VIEW

BLDG


D, P AND U

NOTE: "I" WAS NOT USED AS A UNIT DESIGNATOR AND BUILDING "R" IS NOT A CONDOMINIUM STRUCTURE

BLDG

H, J AND K

SINGLE STORY

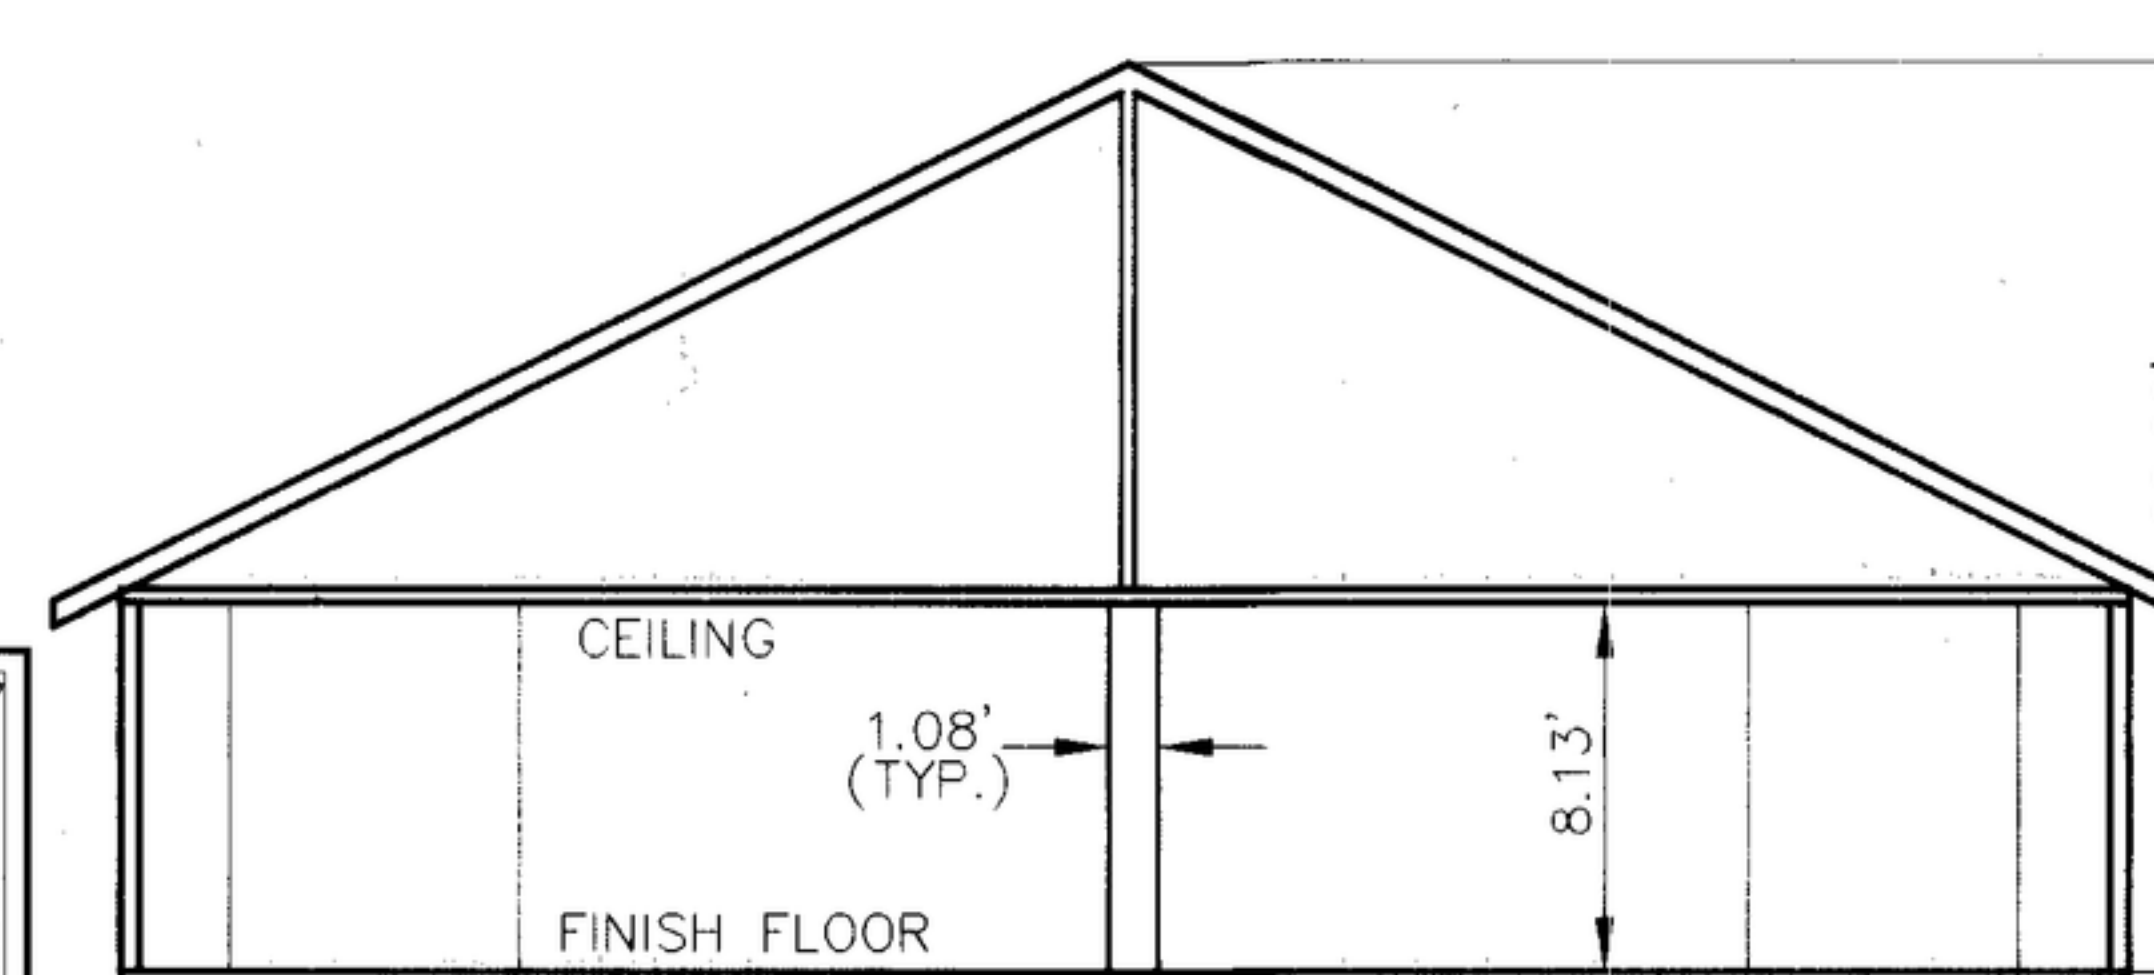

FRONT VIEW

FRONT VIEW

DEVELOPER:
S & D DEVELOPMENT, INC.
NAMPA, ID.