


FINAL PLAT SHOWING


CHARTER POINTE 4-PLEX CONDOMINIUMS

LOTS 1 AND 2, BLOCK 1, CHARTER POINTE 4-PLEX
SUBDIVISION, LOCATED IN THE NE 1/4
OF SECTION 2, T.2N., R.1E., B.M.,
ADA COUNTY, IDAHO
2009


• STANLEY CONSULTANTS •
MERIDIAN, IDAHO

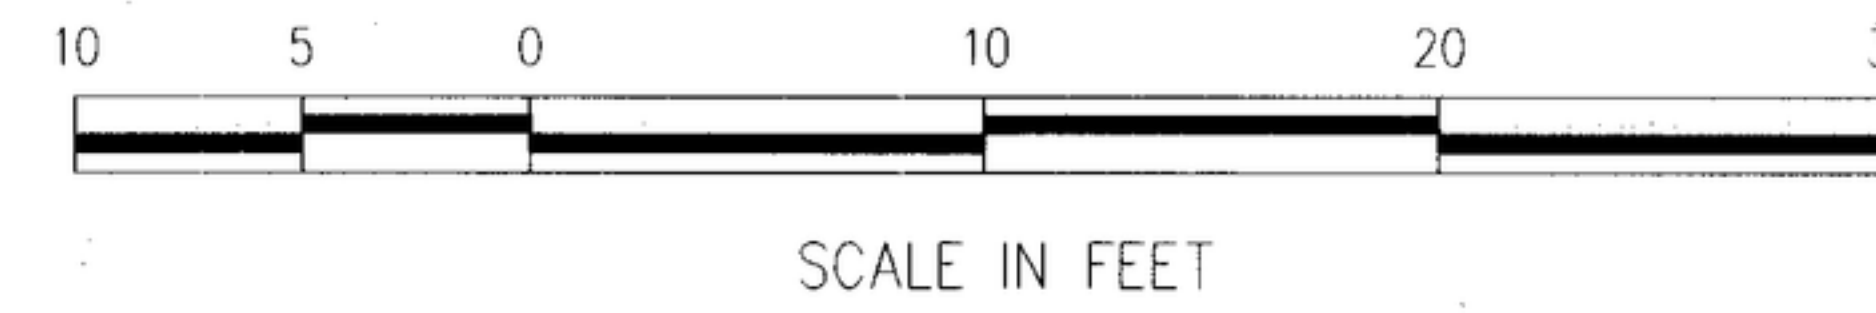

1ST FLOOR

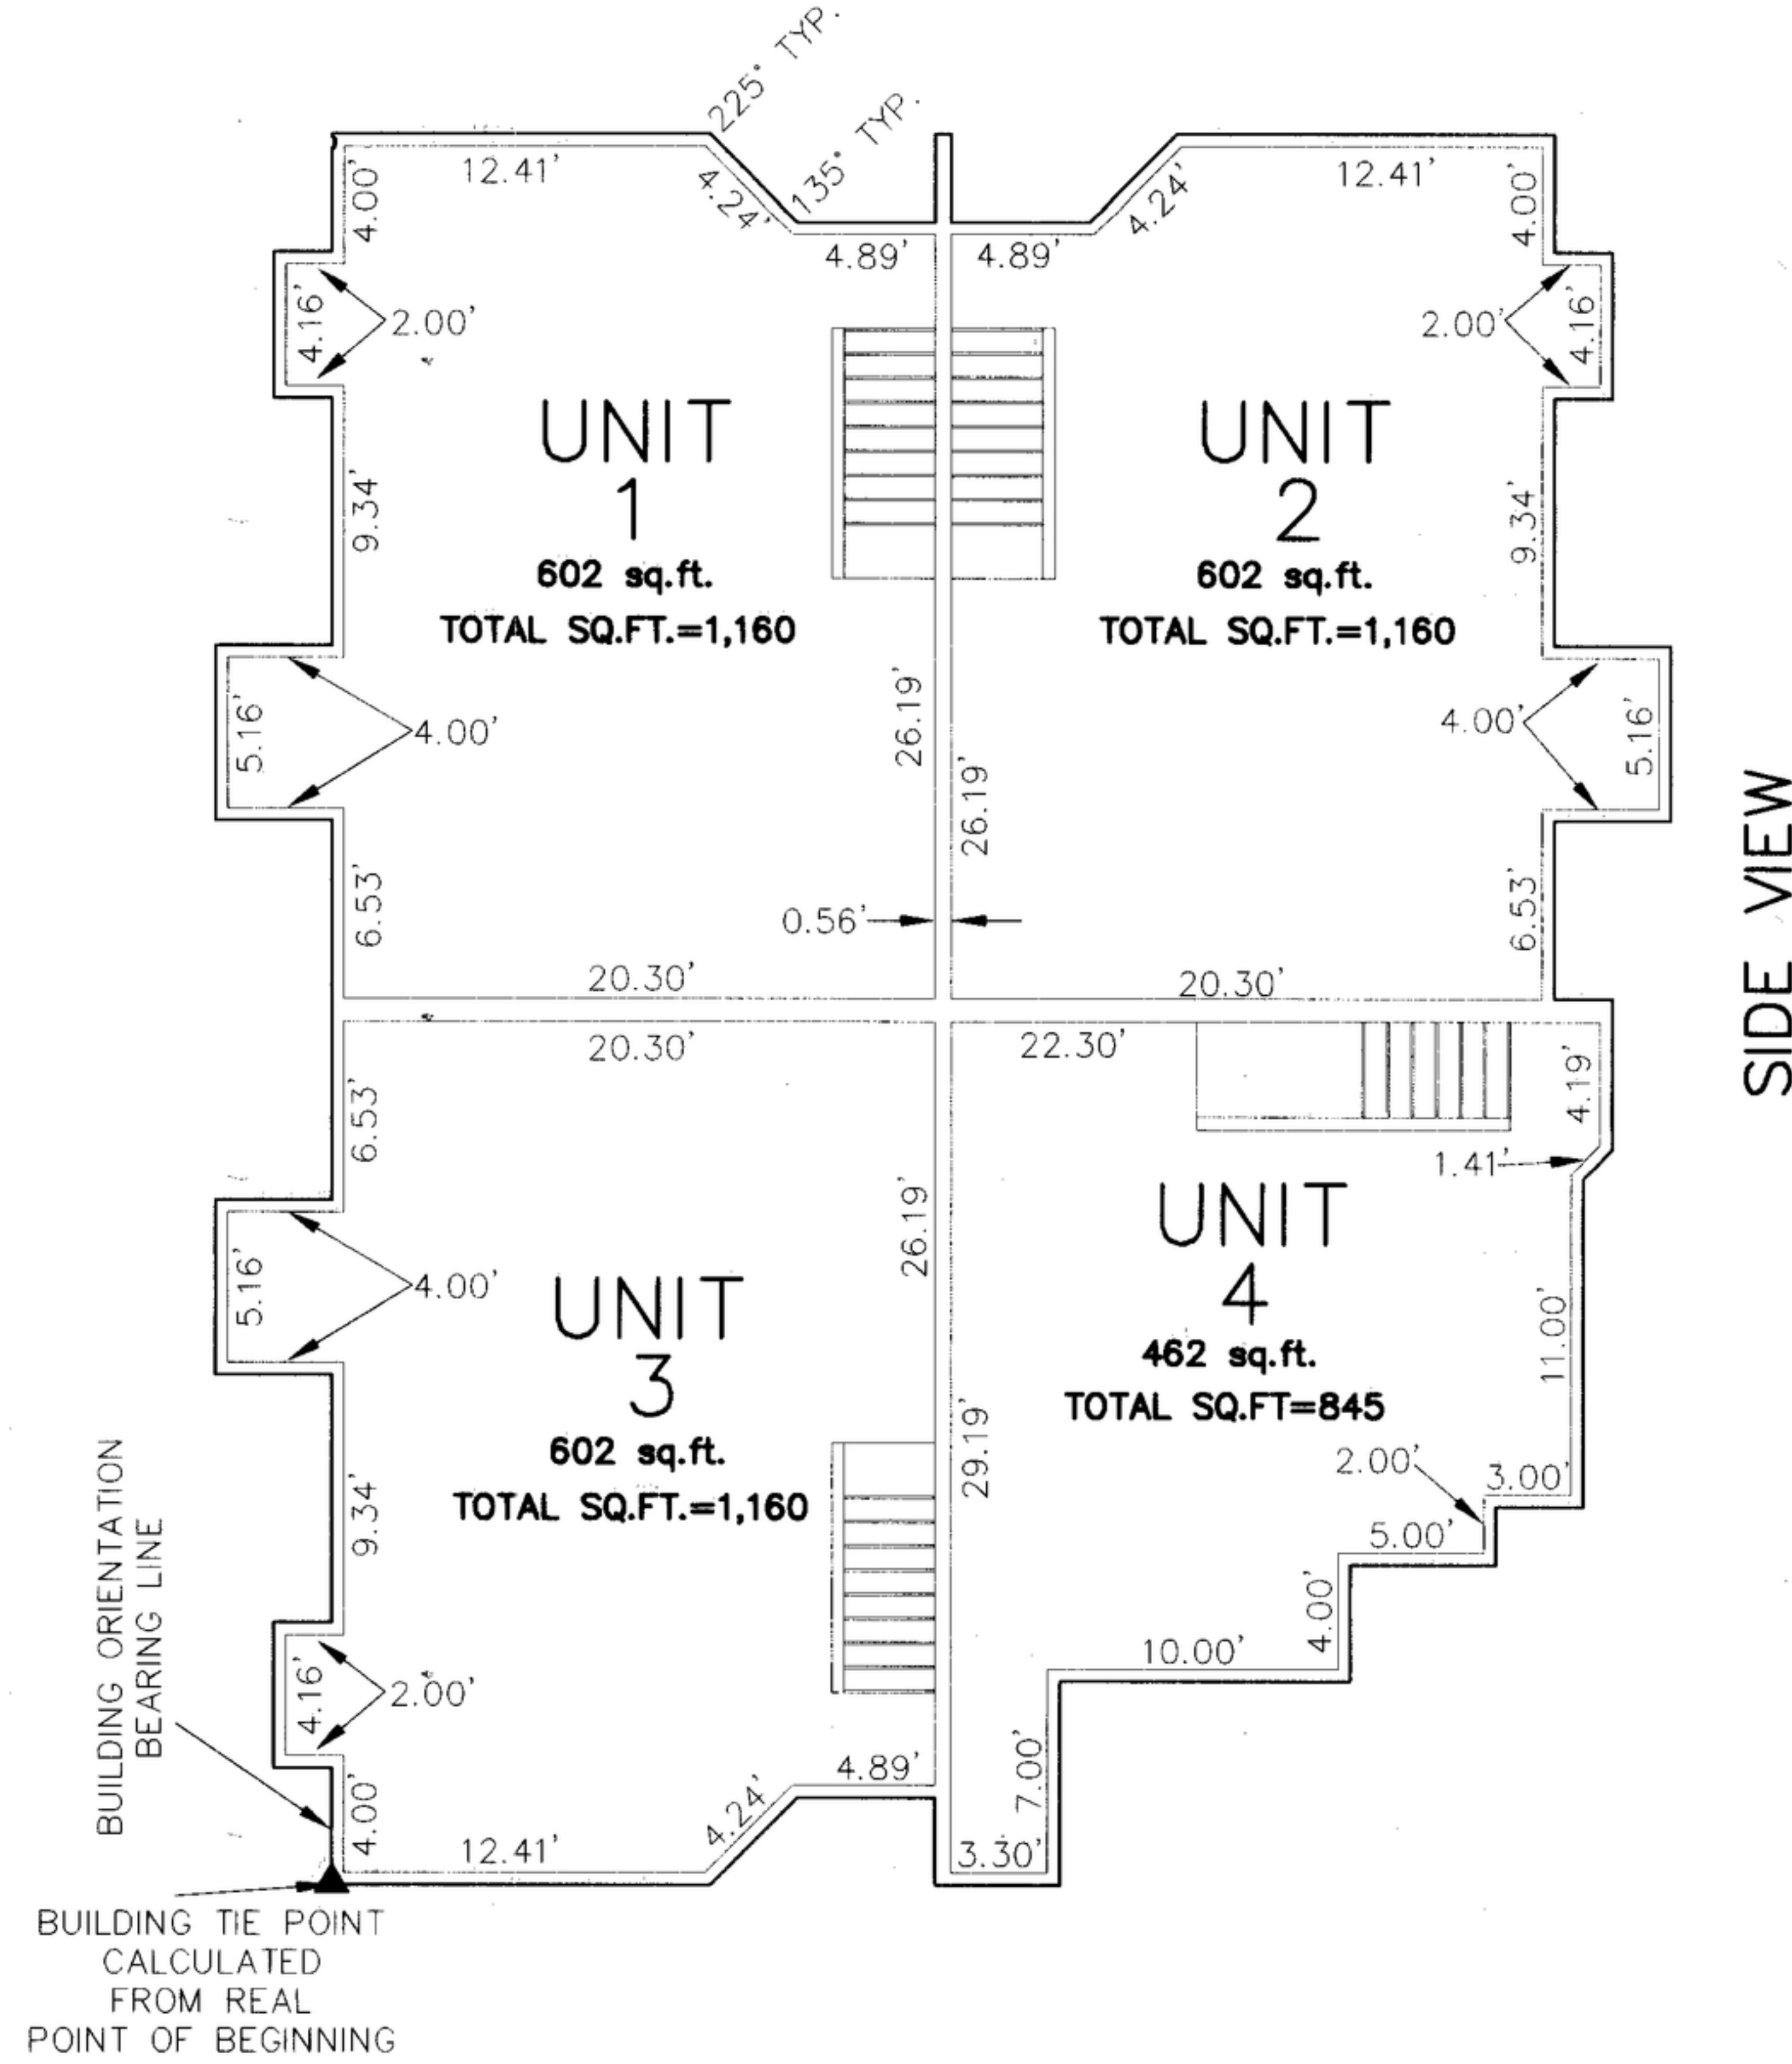


TWO STORY

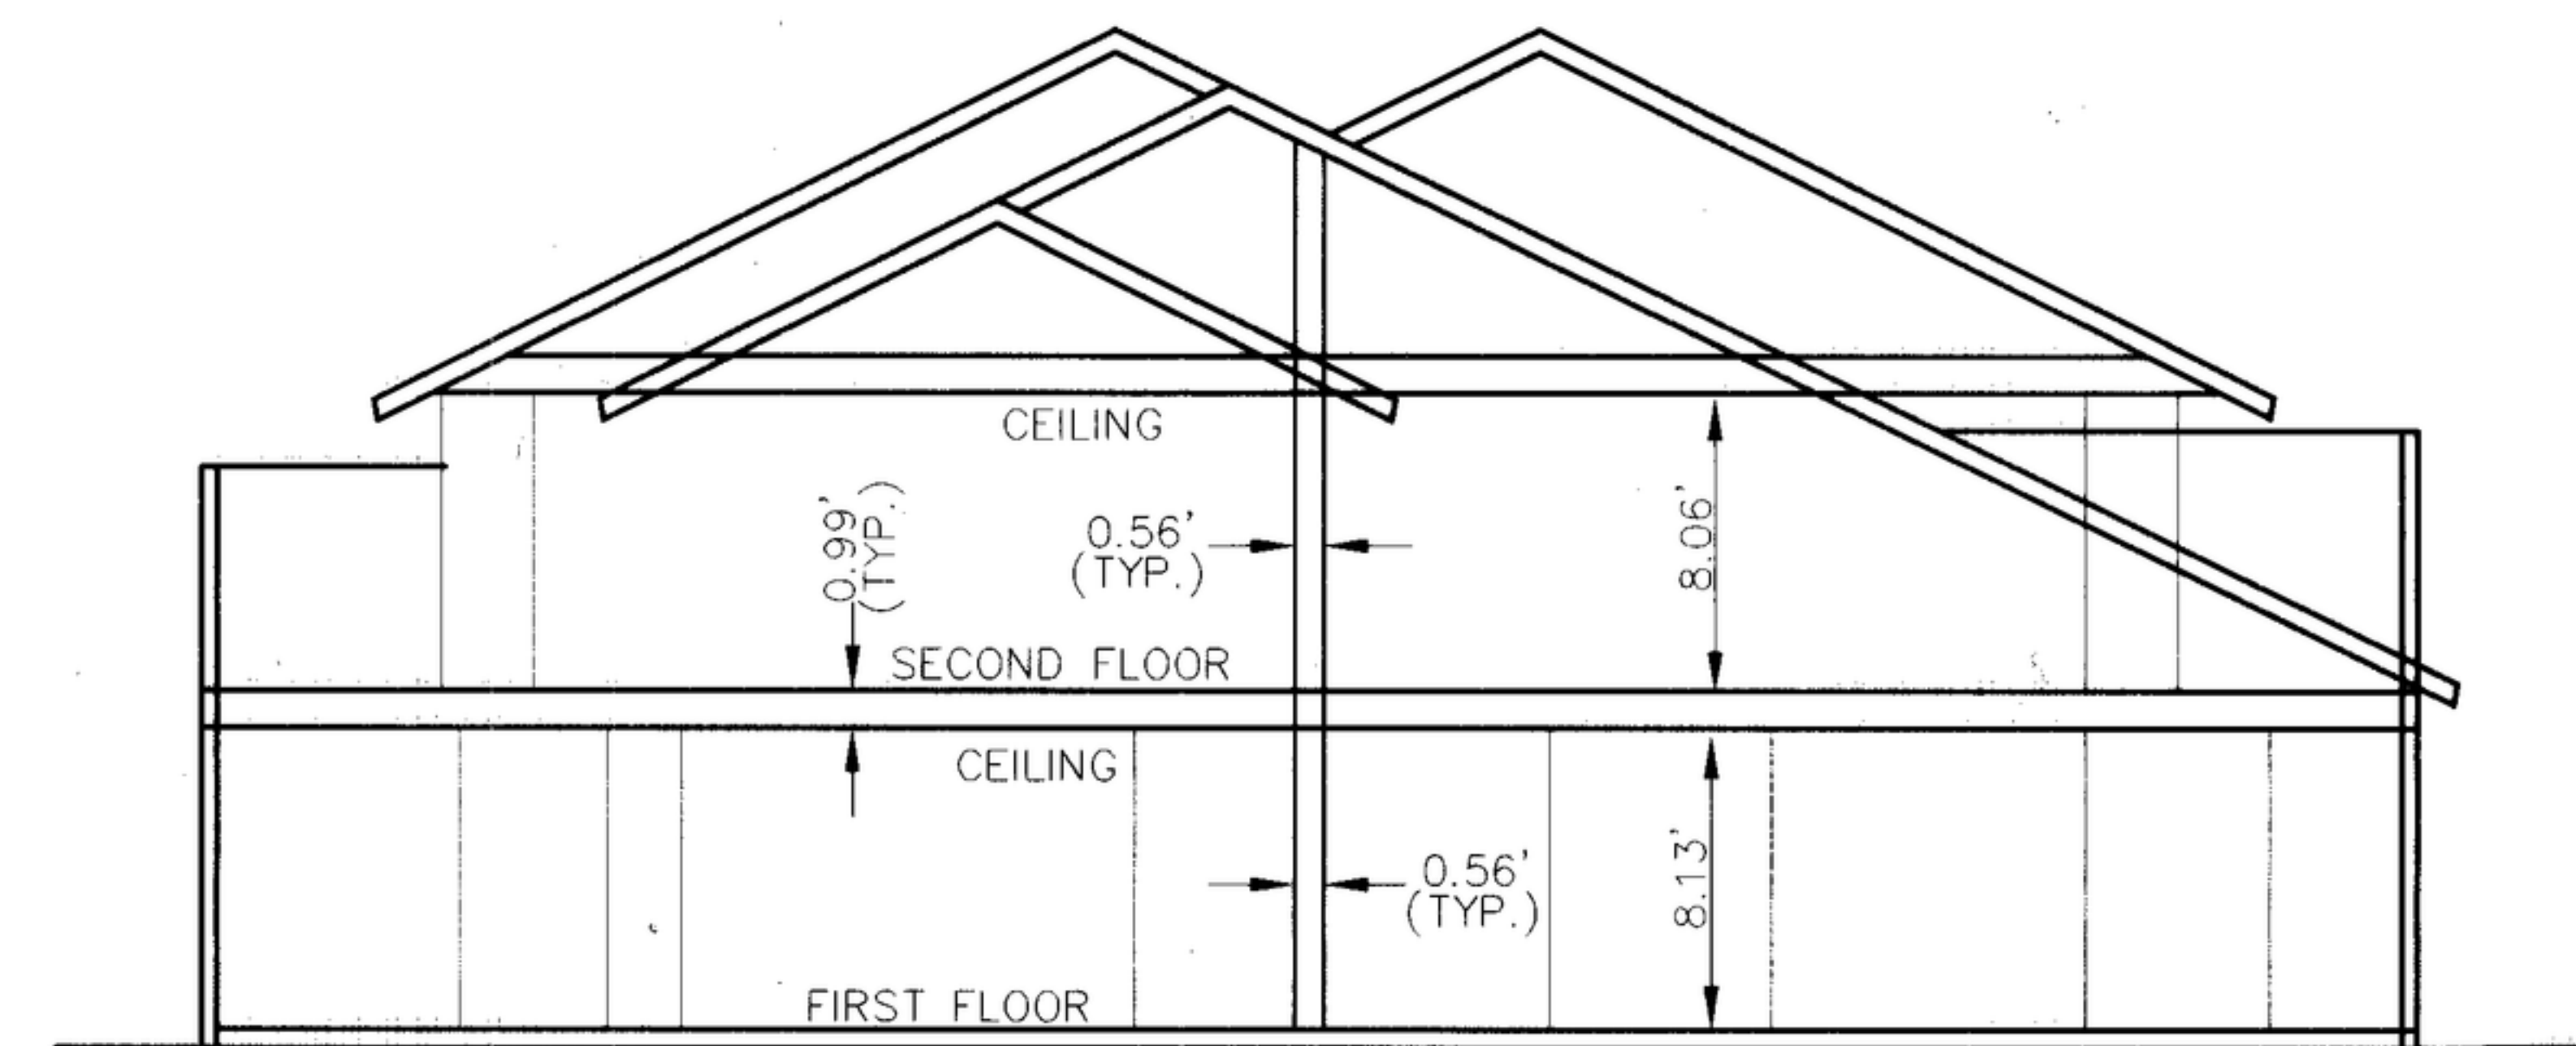

SIDE VIEW


2ND FLOOR

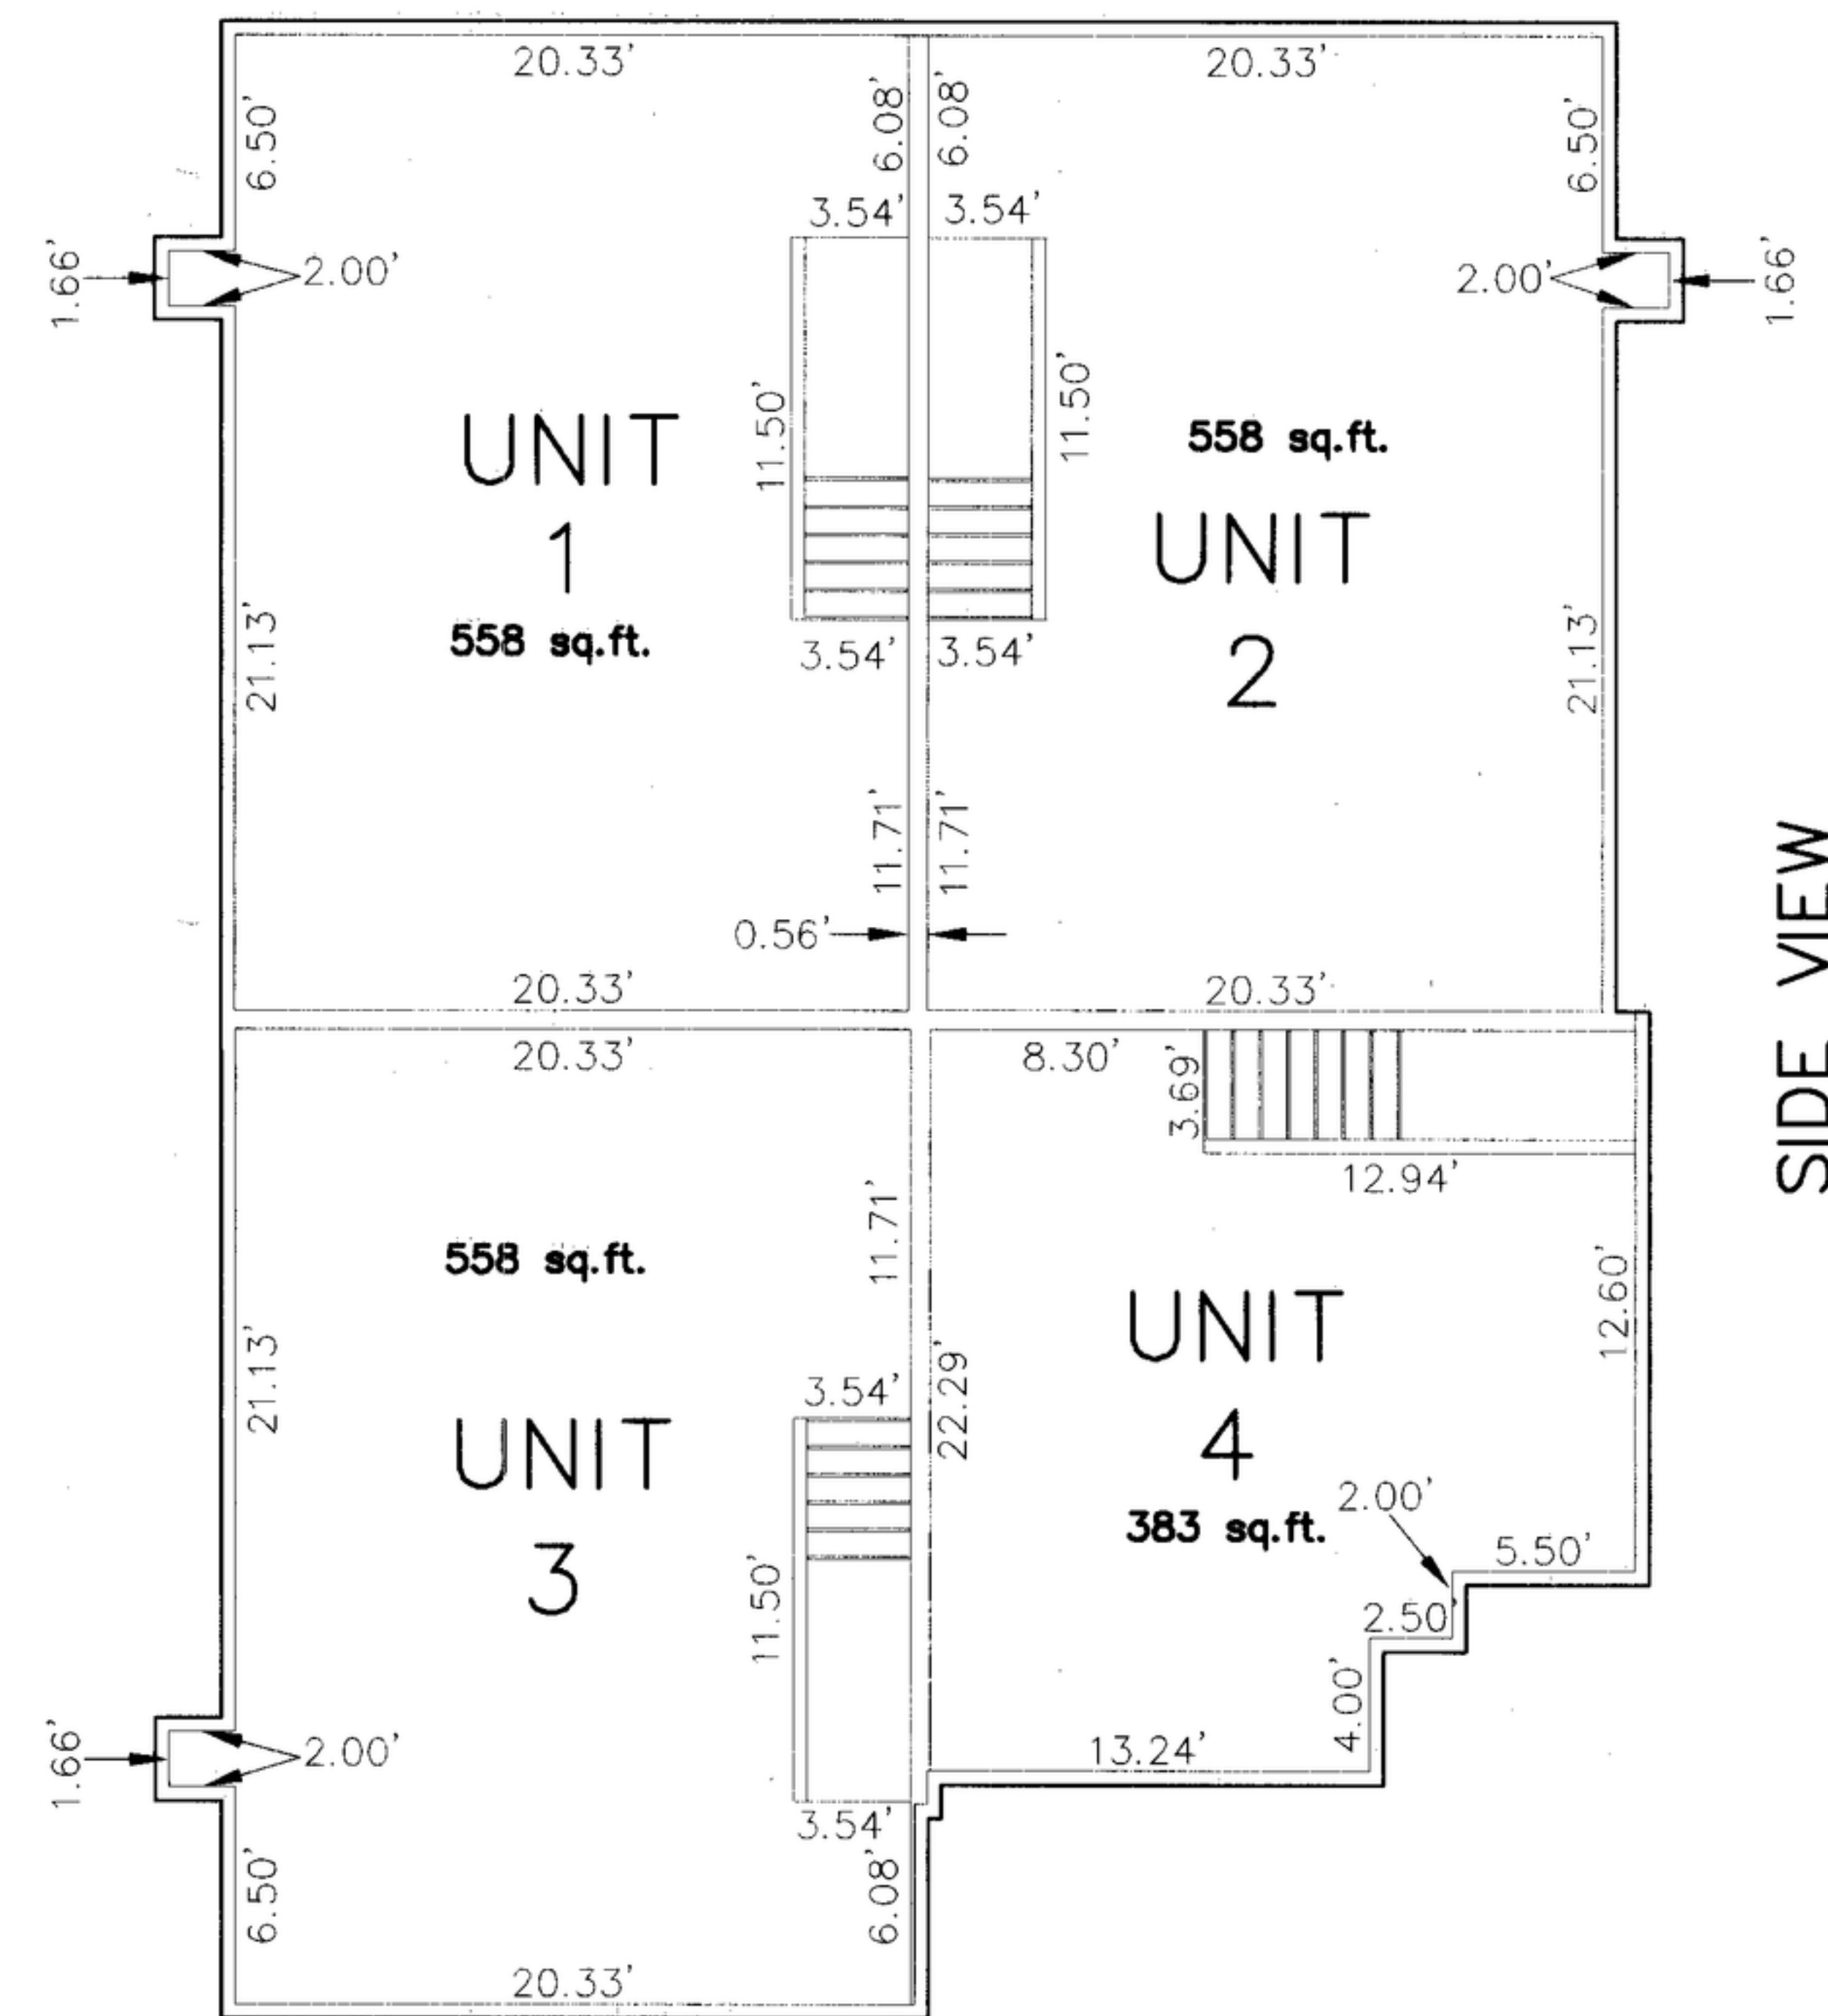


BLDG

B, E, L, O, Q AND S

1ST FLOOR

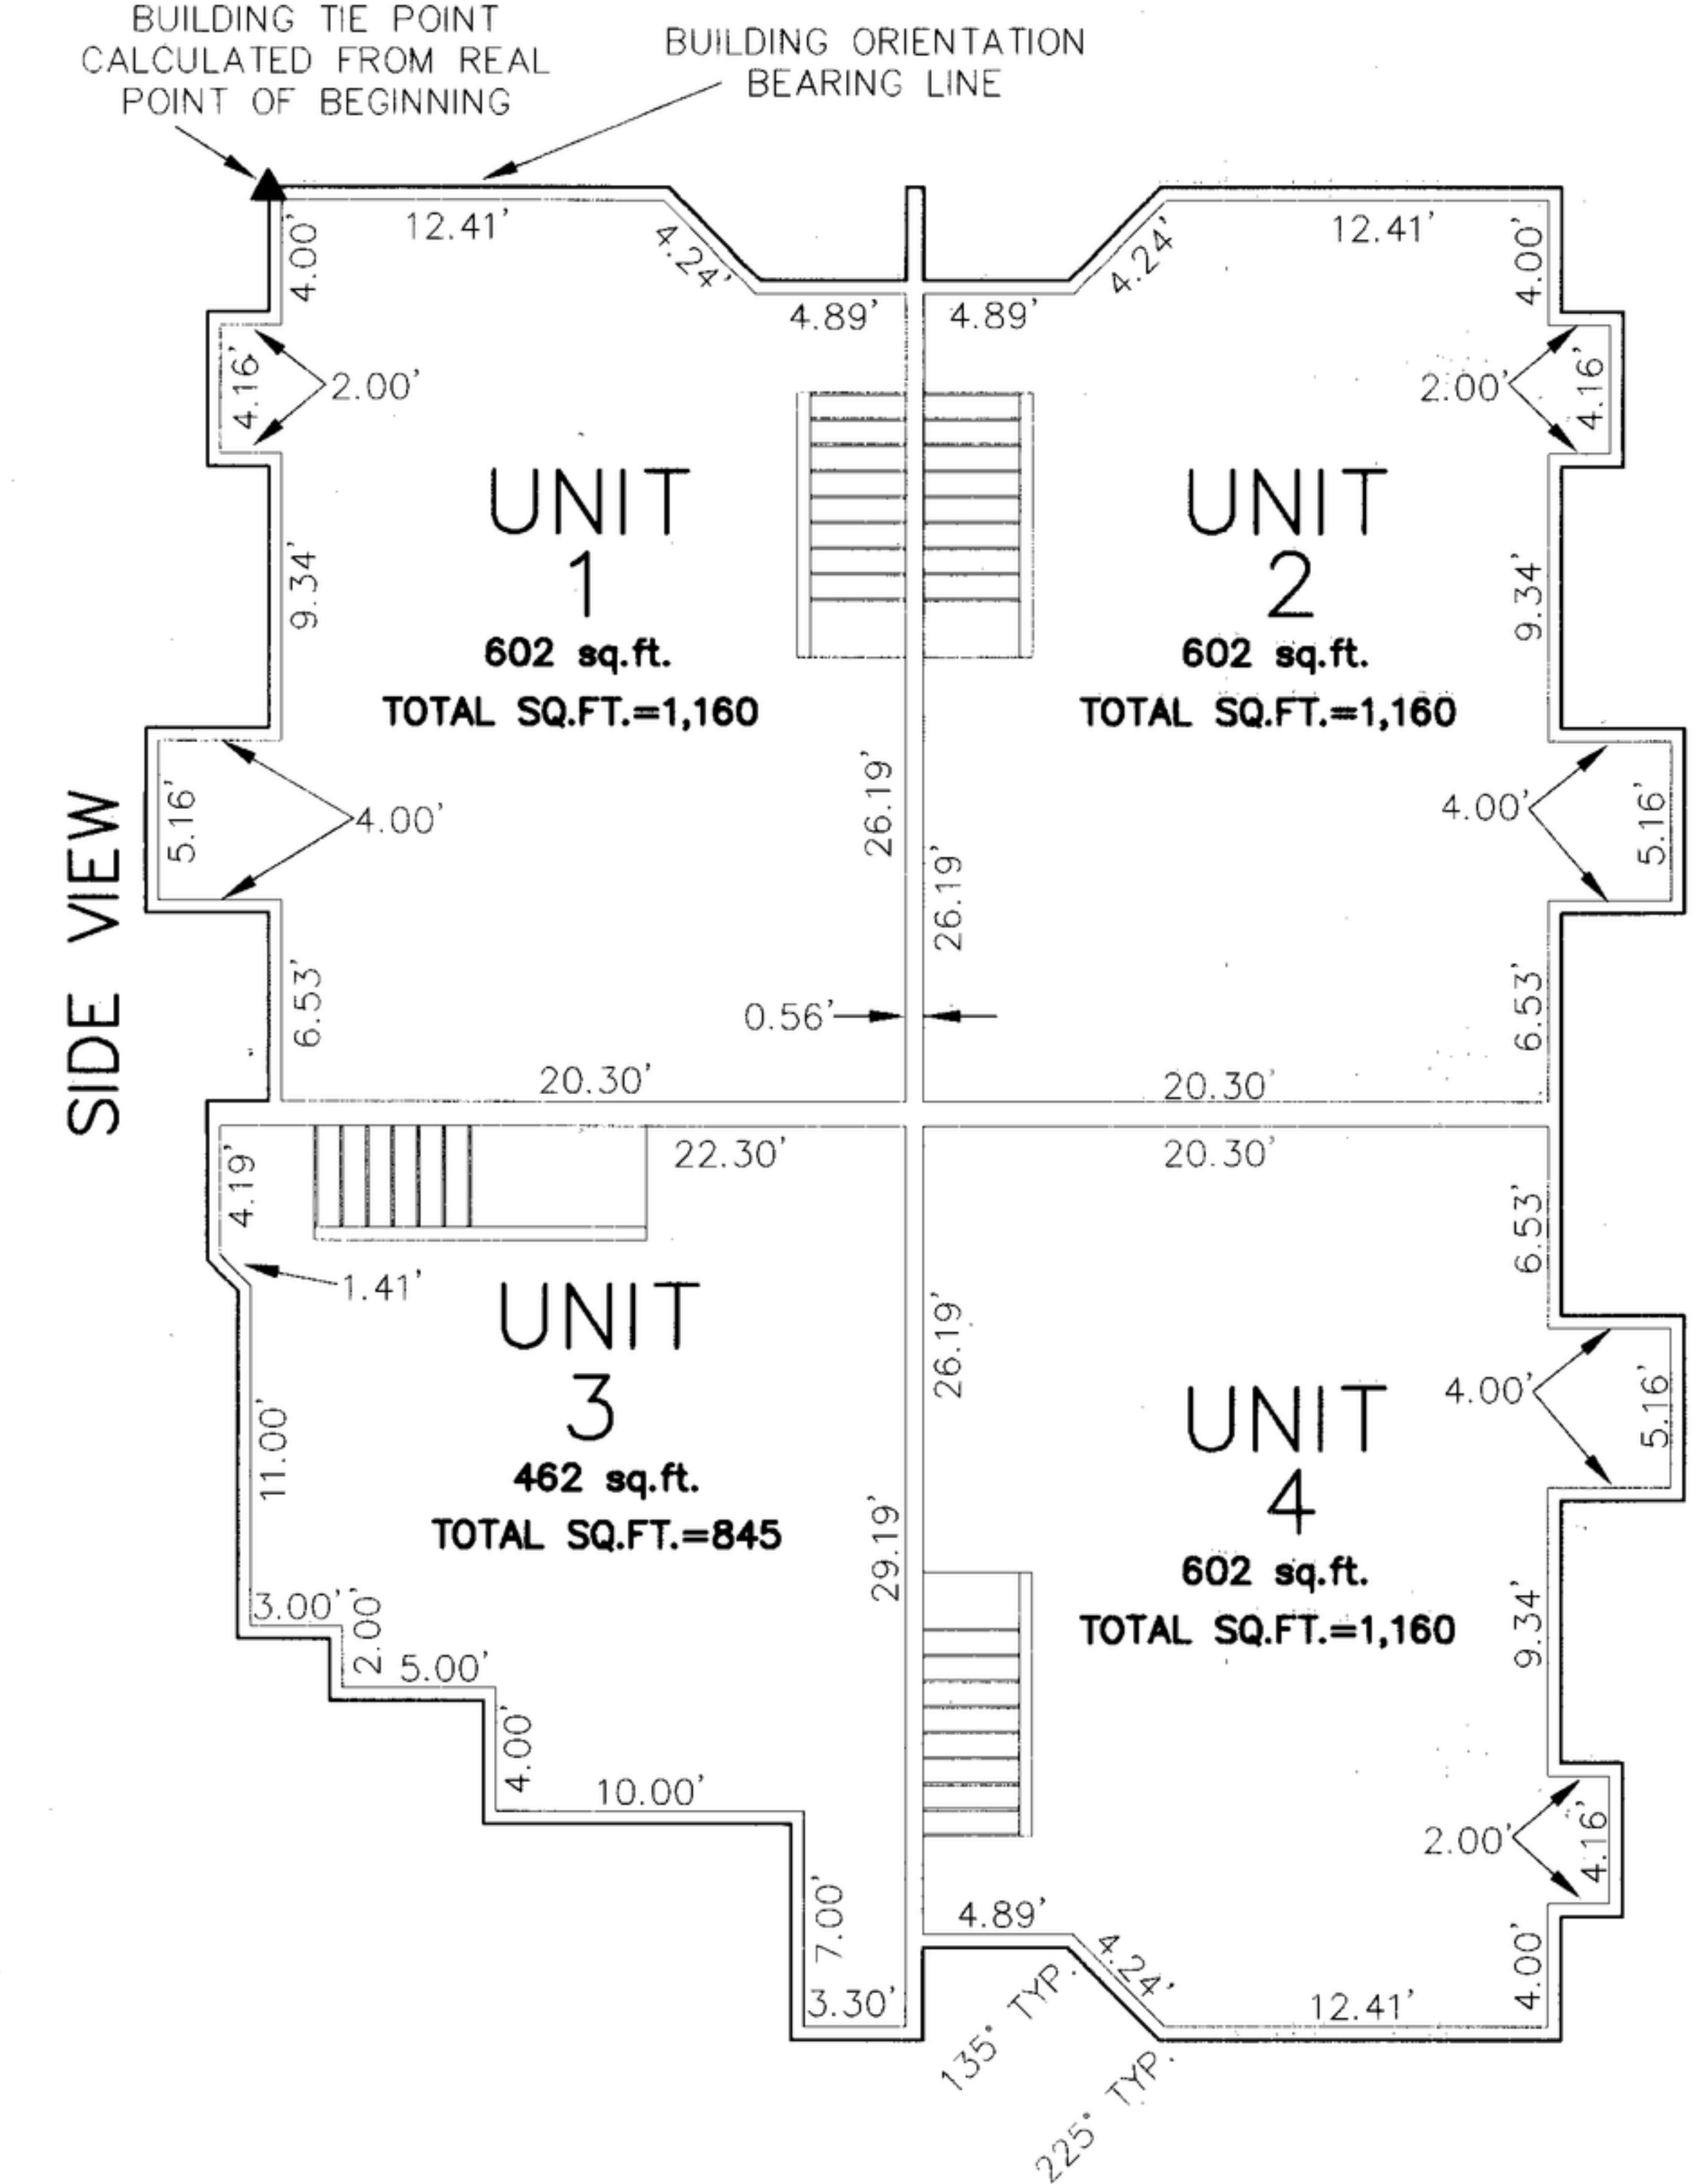


2ND FLOOR

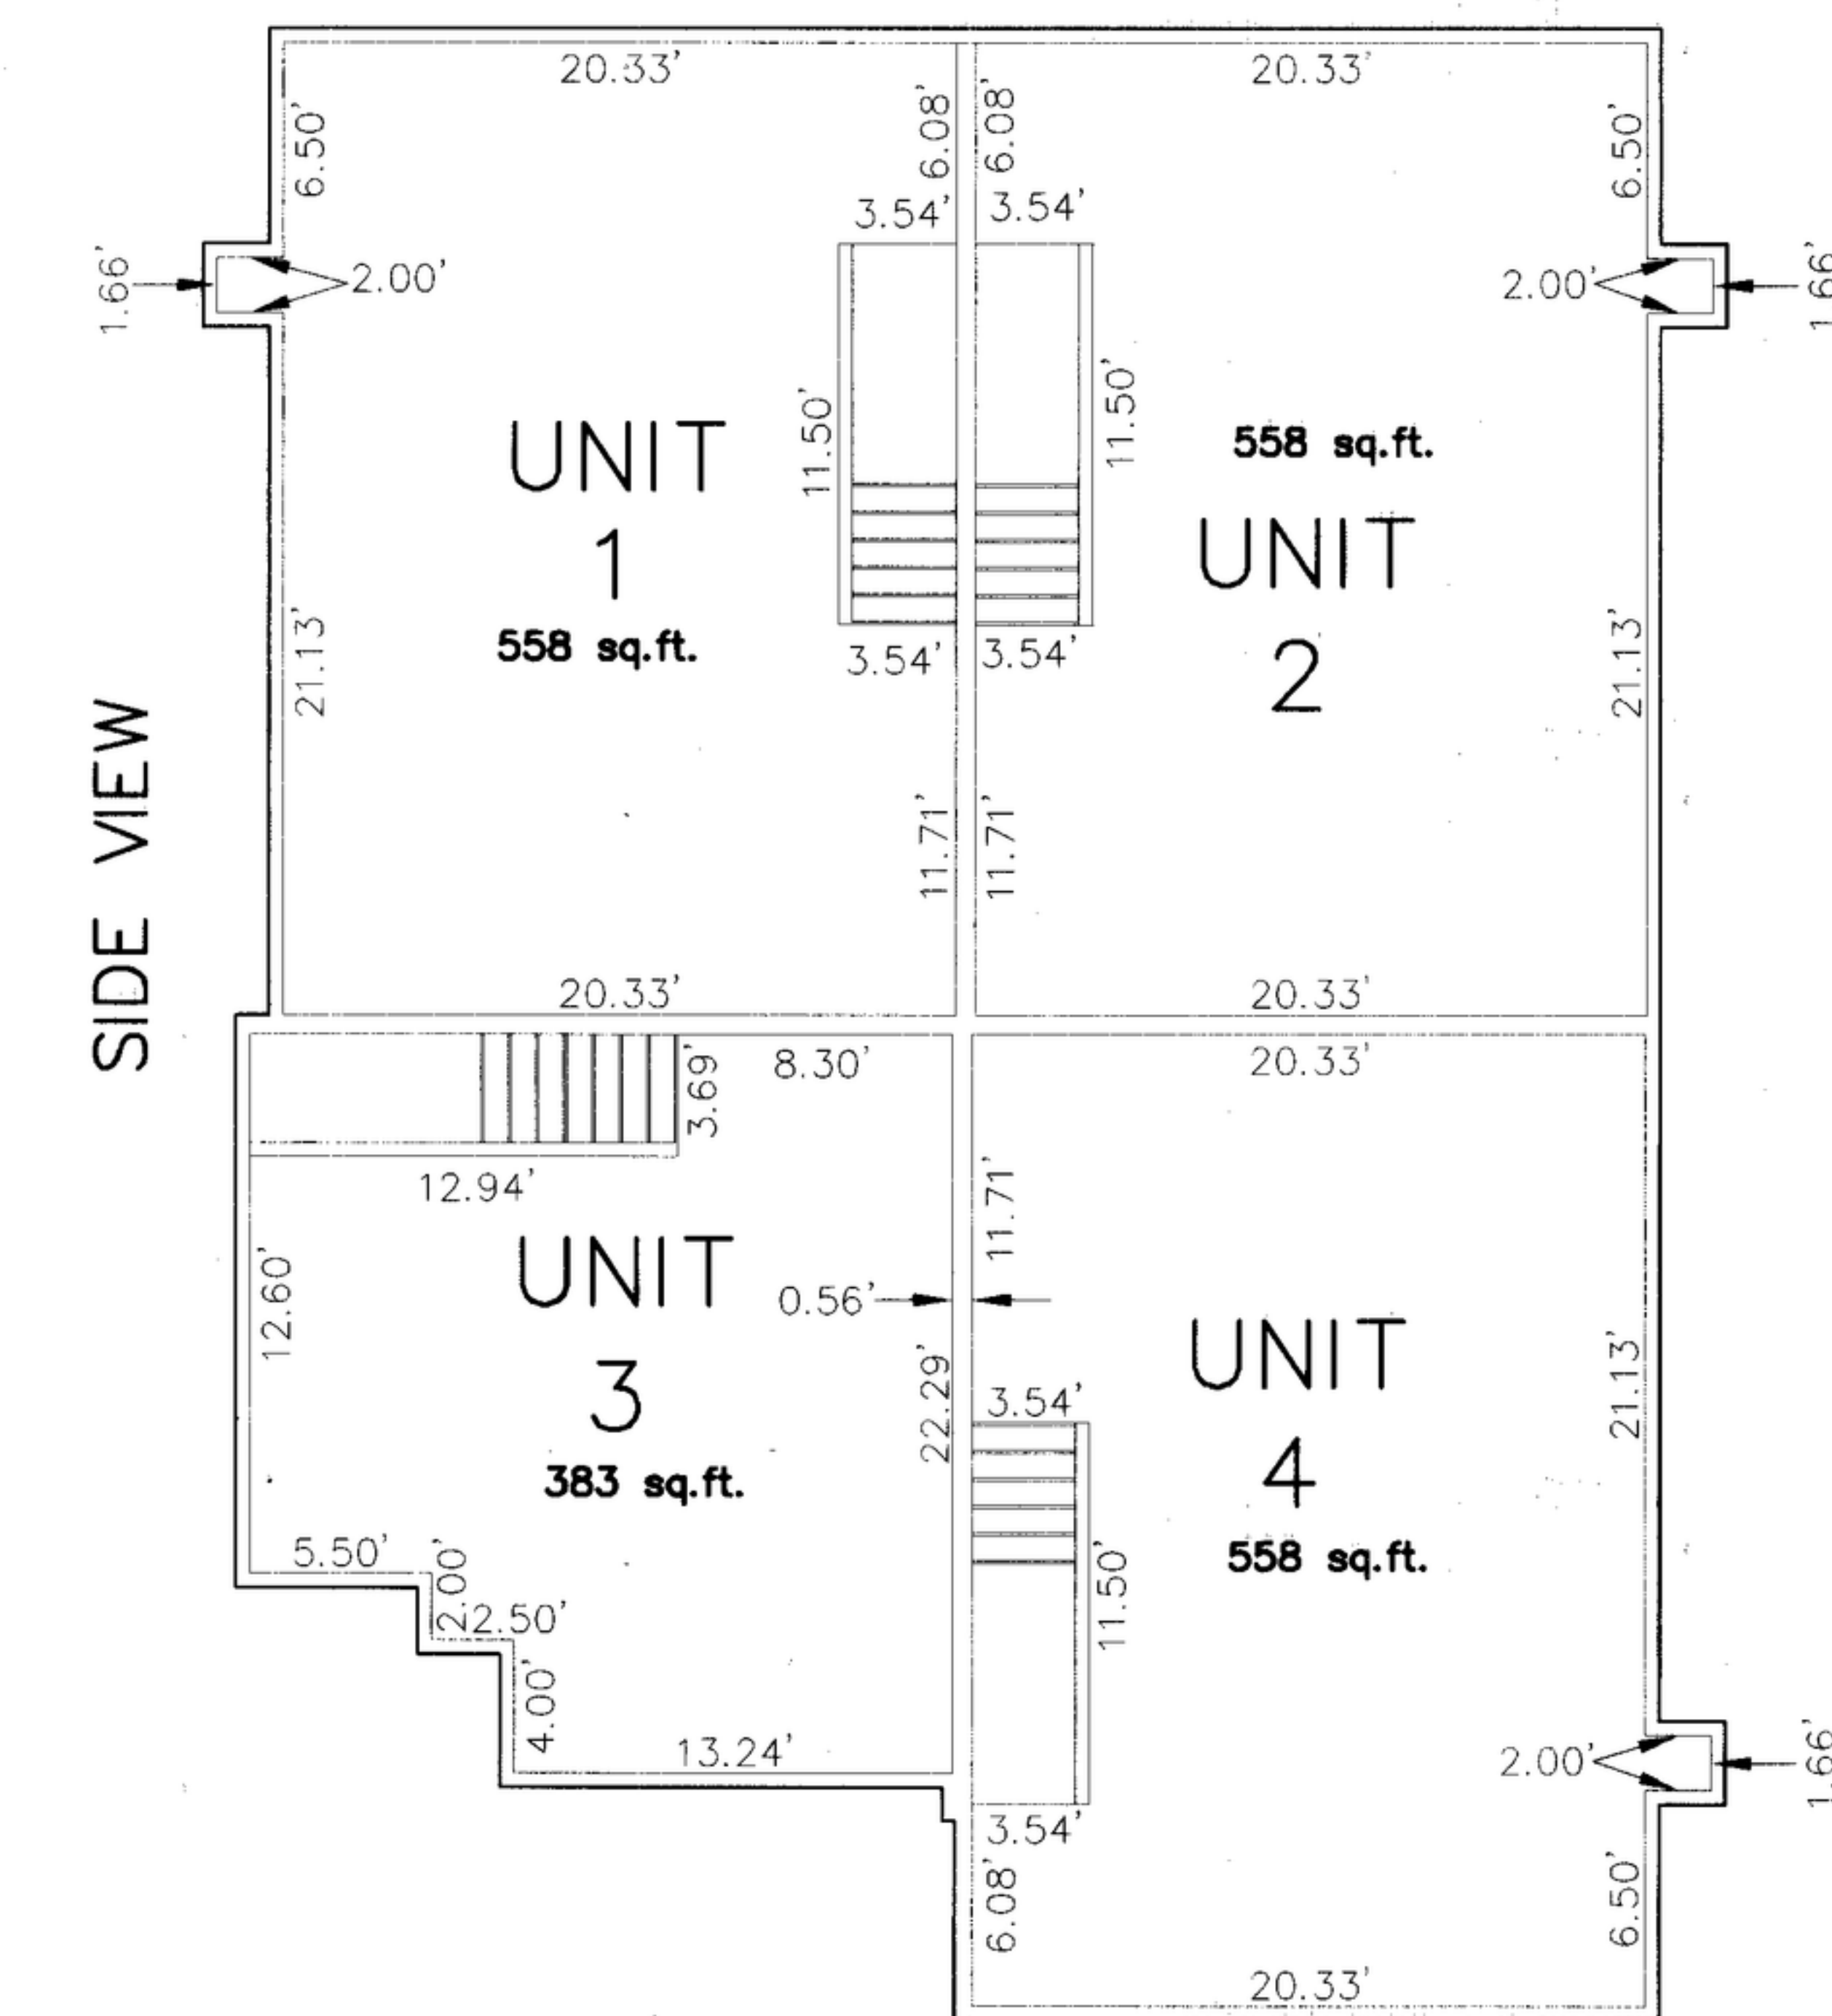

BLDG

G, N AND T,

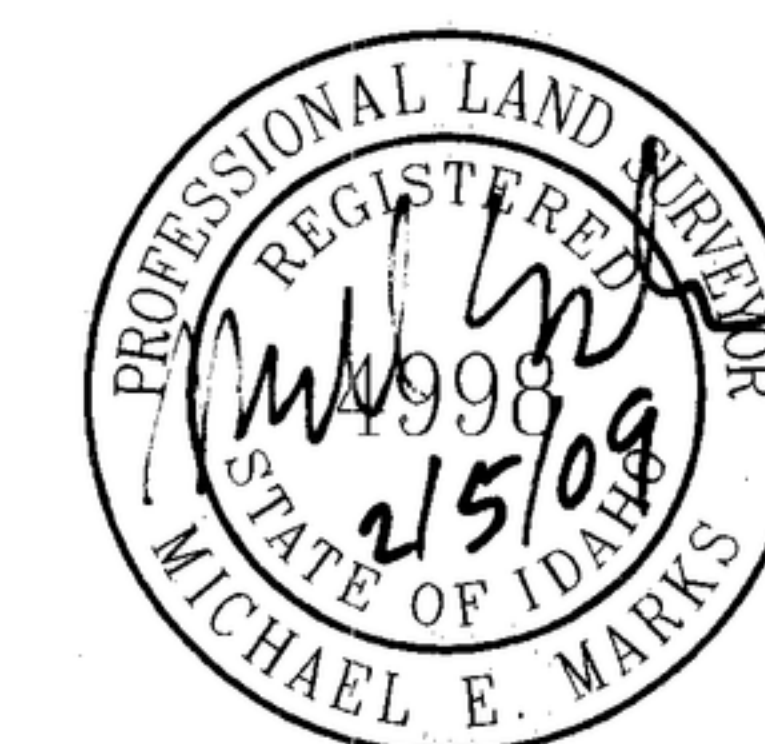

DEVELOPER:
S & D DEVELOPMENT, INC.
NAMPA, ID.

BOOK _____ PAGE _____

SHEET 3 of 4
19552 2/5/09

NOTE: "I" WAS NOT USED AS A UNIT DESIGNATOR AND BUILDING "R" IS NOT A CONDOMINIUM STRUCTURE