BK 115 PAGE 17113

PLAT OF
HEALTHY LIVING CONDOMINIUMS

0 10 20 40 60

SCALE: 1"=20'

FIRST FLOOR

LEGEND

- CONDOMINIUM PROJECT BOUNDARY LINE
- UNIT BOUNDARY
- SURVEY TIE LINE
- SECTION LINE
- LIMITED COMMON AREA 7
- LIMITED COMMON AREA
- LC 4 — LIMITED COMMON AREA UNIT NUMBER
- UNIT 2 — UNIT NUMBER

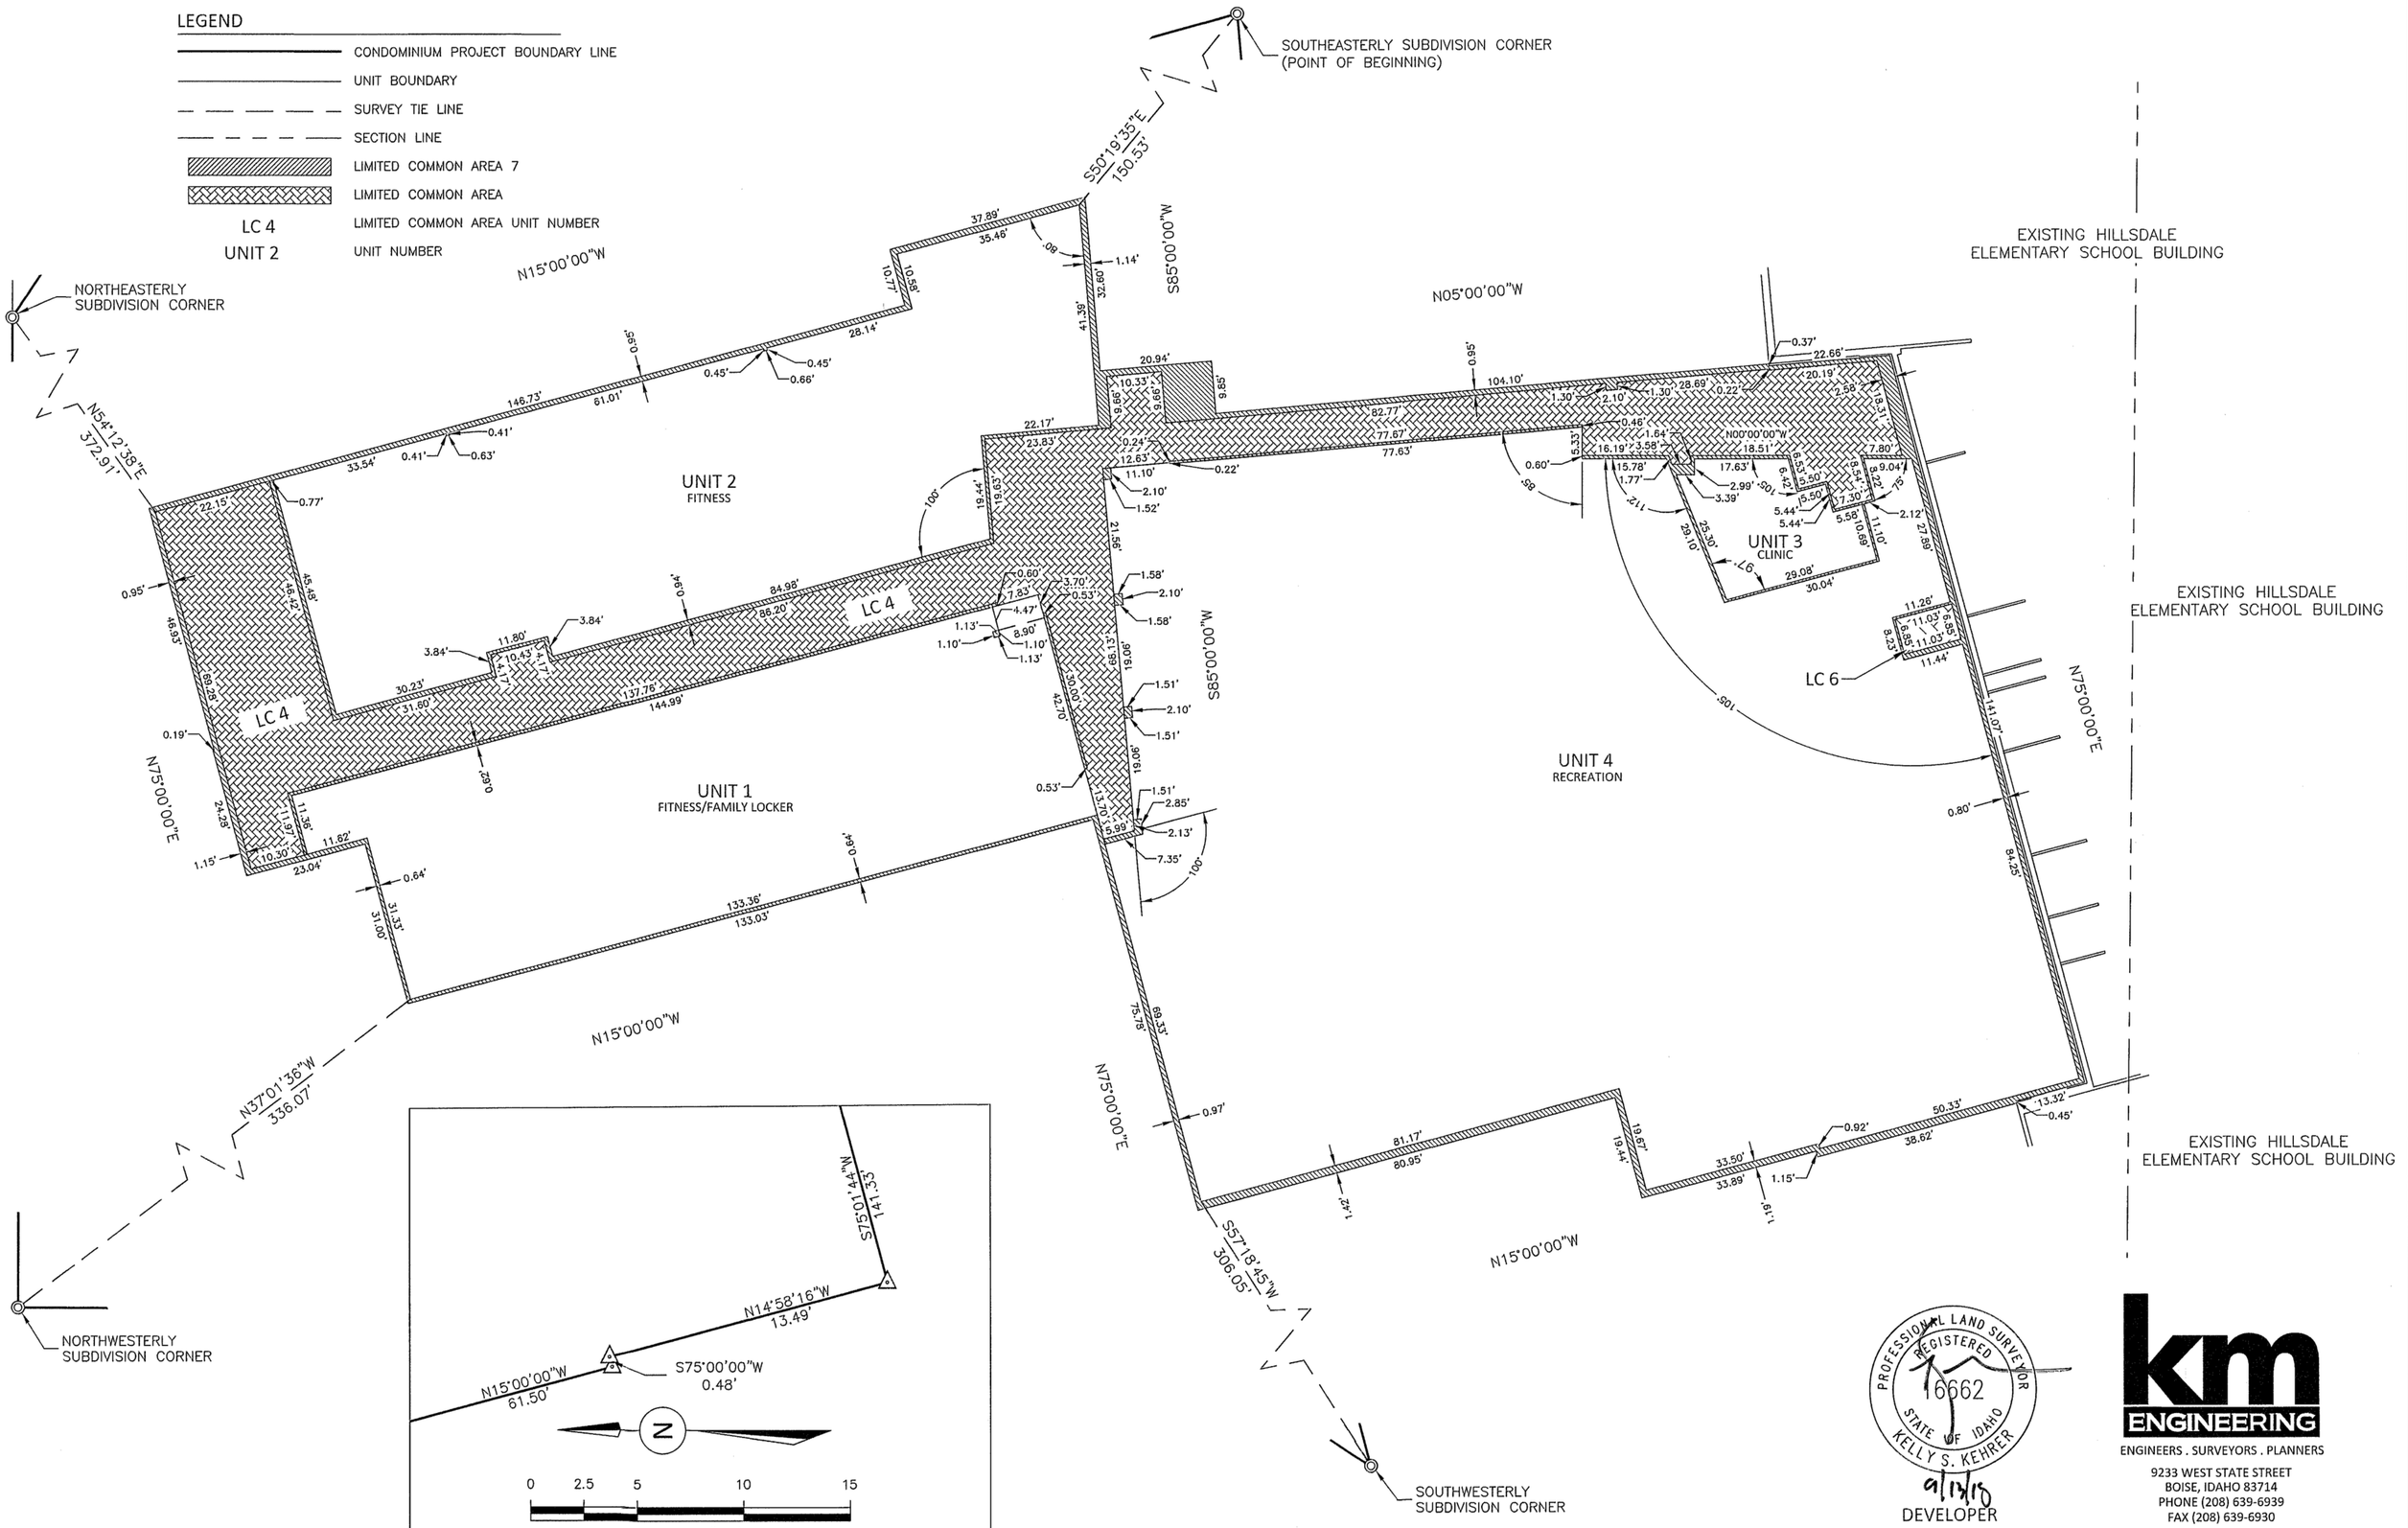

DETAIL "A"

PROFESSIONAL LAND SURVEYOR REGISTERED 16662 STATE OF IDAHO KELLY S. KEHRER

9/13/19

DEVELOPER
YMCA
BOISE, IDAHO

km ENGINEERING
ENGINEERS . SURVEYORS . PLANNERS
9233 WEST STATE STREET
BOISE, IDAHO 83714
PHONE (208) 639-6939
FAX (208) 639-6930

JOB NO. 16-182	SHEET 2 OF 6