BK 118 page 17977

SPECTACULAR CONDOMINIUMS PROJECT AMENDMENT NO. 2

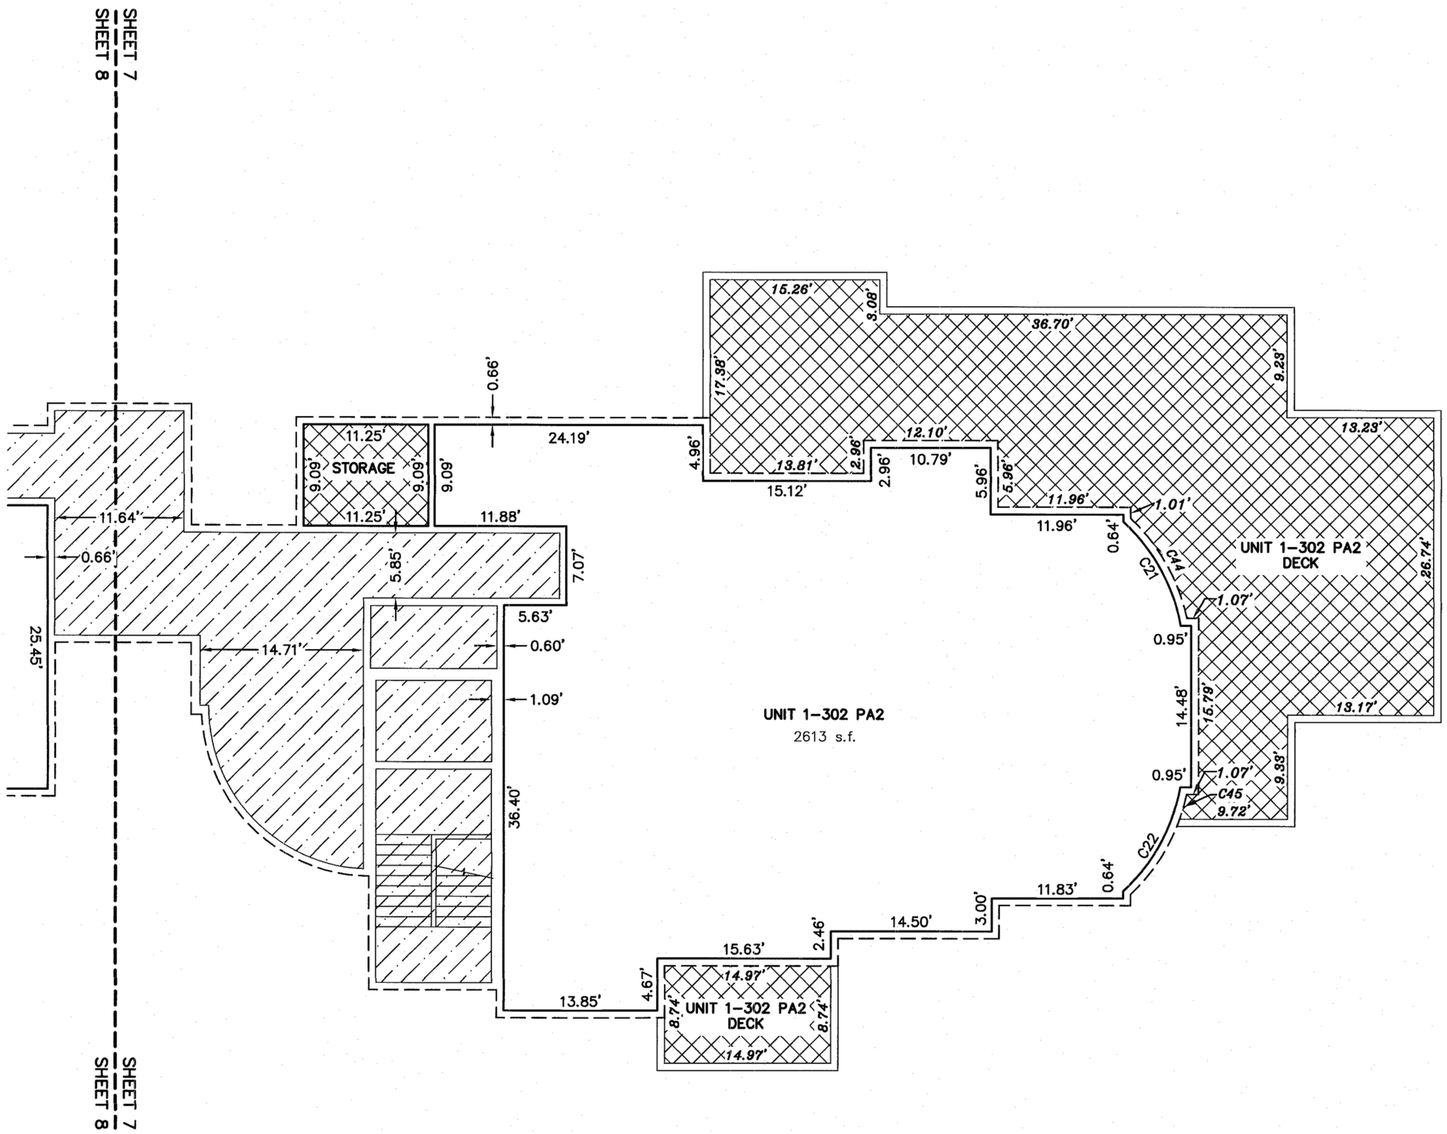

CURVE TABLE					
CURVE	RADIUS	LENGTH	CHORD DIST.	CHORD BRG.	DELTA
C21	16.49	10.89	10.69	S72°14'36"E	37°50'06"
C22	16.53	10.89	10.69	S14°22'25"E	37°44'27"
C23	19.47	22.71	21.44	S29°53'08"E	66°50'25"
C24	16.78	11.02	10.82	N17°36'59"E	37°36'52"
C25	16.78	11.03	10.83	N75°53'15"E	37°39'30"
C26	12.85	11.03	10.69	S17°53'33"W	49°11'45"
C27	12.89	11.03	10.69	S75°29'27"W	49°02'03"

DECK CURVE TABLE					
CURVE	RADIUS	LENGTH	CHORD DIST.	CHORD BRG.	DELTA
C44	17.19	10.48	10.32	N72°40'27"W	34°55'30"
C45	17.20	2.30	2.30	N27°33'20"W	7°40'18"
C46	20.10	7.96	7.91	N51°39'48"W	22°41'38"
C47	17.44	10.62	10.45	S76°18'18"W	34°53'14"

N

2 10 30
0 5 20

SCALE: 1" = 10'

LEGEND

UNIT 1-101-PA2	BUILDING-UNIT NUMBER
	EXTERIOR BUILDING WALL LINE
	INTERIOR BUILDING WALL LINE
	COMMON BUILDING WALL LINE
	GENERAL COMMON SPACE
	LIMITED COMMON SPACE

PROFESSIONAL LAND SURVEYOR LICENSED 7729 1/31/2020 STATE OF IDAHO GREGORY G. CARTER

BUILDING 1 – LEVEL 3

NORTH END

JOB NO. 19-030
SHEET 7 OF 10

IDAHO SURVEY GROUP, LLC
9955 W. EMERALD ST.
BOISE, IDAHO 83704
(208) 846-8570

P:\Crescent Rim Condo Amendment 2 19-030\dwg\Plat\Spectacular Condo Amend No 2 PLAT.dwg 1/31/2020 10:45:07 AM