PLAT SHOWING

MOON VALLEY SUBDIVISION No. 2

PLAT BOOK 121 PAGE 18910

Curve Table – This Sheet Only					
Curve #	Length	Radius	Delta	Chord Bearing	Chord Length
C11	323.77'	221.50'	83°45'05"	S48°58'14"W	295.71'
C12	167.98'	258.50'	37°13'54"	S25°42'39"W	165.04'
C17	132.79'	258.50'	29°25'57"	S76°07'48"W	131.33'
C30	30.43'	258.50'	6°44'39"	S87°28'27"W	30.41'
C31	51.28'	258.50'	11°22'01"	S78°25'07"W	51.20'
C32	51.08'	258.50'	11°19'17"	S67°04'28"W	51.00'
C33	191.21'	221.50'	49°27'38"	S31°49'31"W	185.33'
C34	62.62'	221.50'	16°11'50"	S64°39'15"W	62.41'
C35	51.13'	221.50'	13°13'37"	S79°21'58"W	51.02'
C36	18.81'	221.50'	4°52'00"	S88°24'47"W	18.81'
C37	57.71'	258.50'	12°47'27"	S13°29'26"W	57.59'
C38	62.93'	258.50'	13°56'52"	S26°51'35"W	62.77'
C39	47.34'	258.50'	10°29'35"	S39°04'49"W	47.28'

Line Table – This Sheet Only		
Line #	Direction	Length
L6	N89°09'13"W	44.41'
L7	N82°54'18"W	37.00'

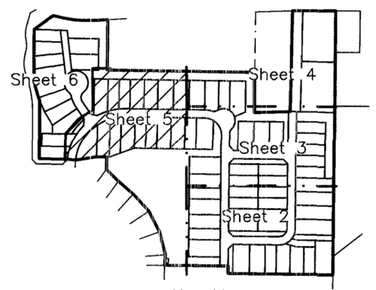

Key Map
1" = 500'

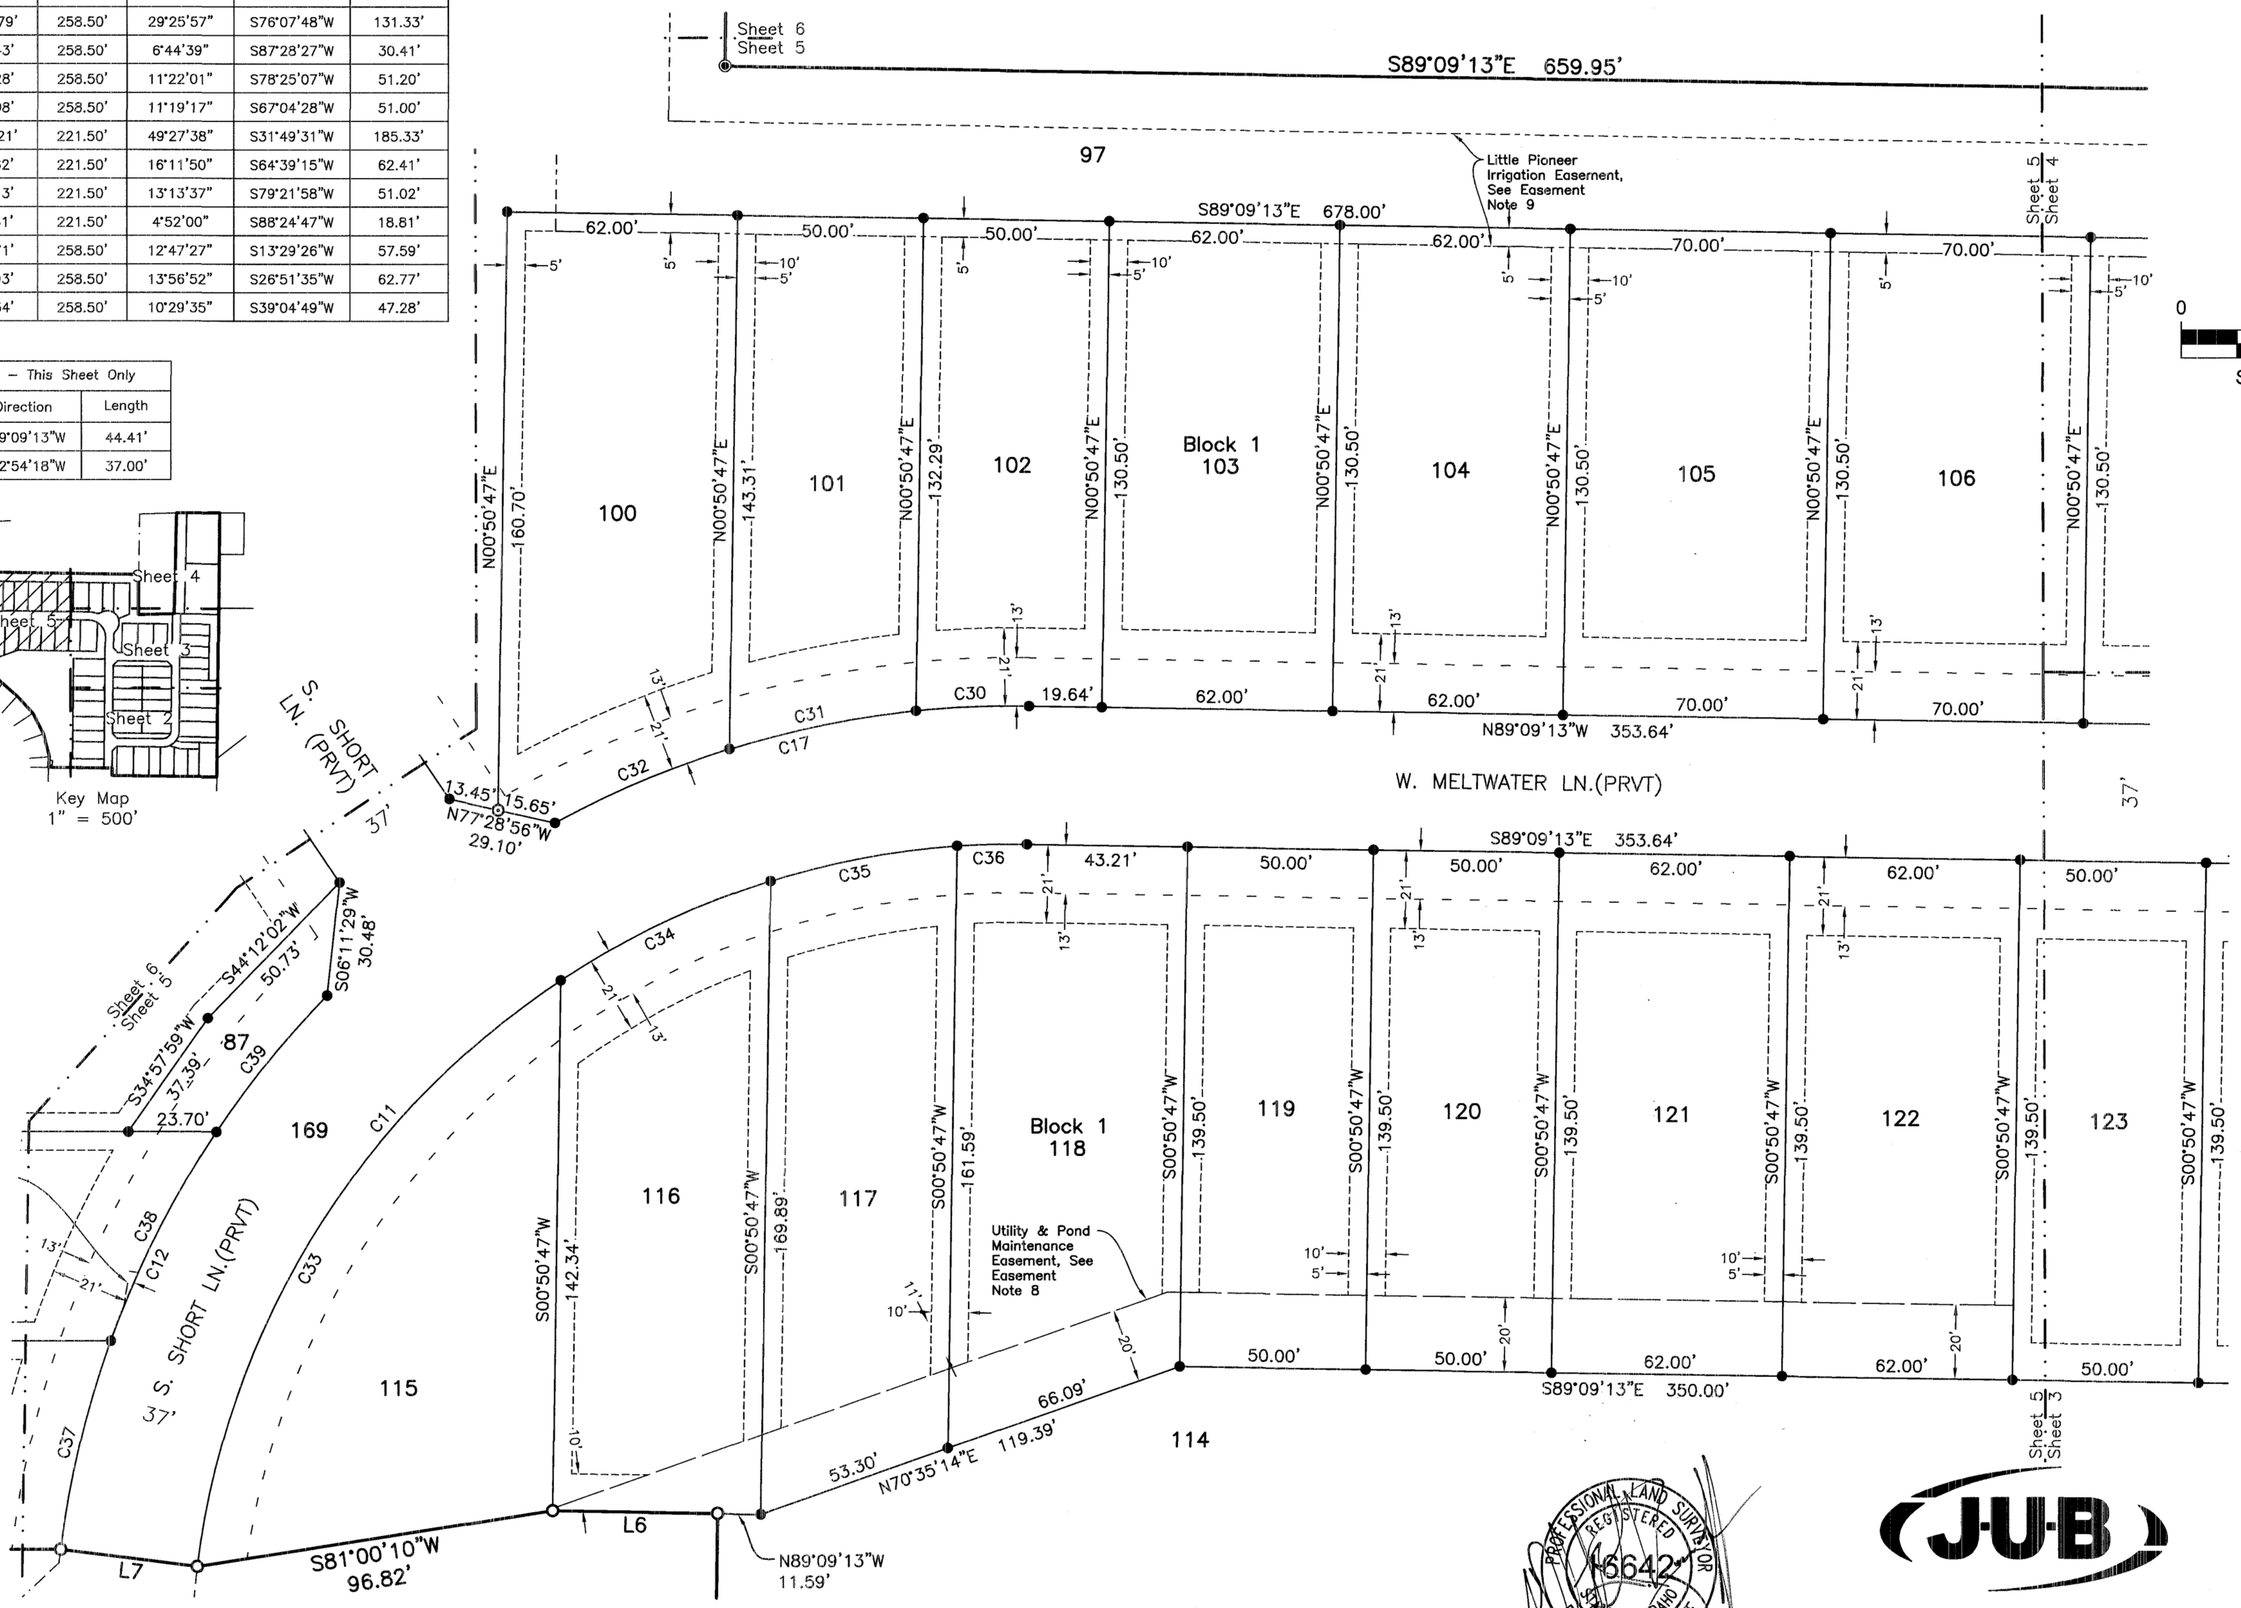

Moon Valley Subdivision No. 1

See Sheet 1 for Legend.
See Sheet 7 for Notes & Easement Notes.

PROFESSIONAL LAND SURVEYOR REGISTERED 16642 STATE OF IDAHO ROBERT L. KAZARINOFF

24 JUN 2021

J-U-B ENGINEERS, INC.

250 South Beechwood Avenue, Suite 201, Boise, ID 83709-0944
p 208 376 7330 w www.jub.com