


PLAT SHOWING
Falcon Crest Subdivision No. 2

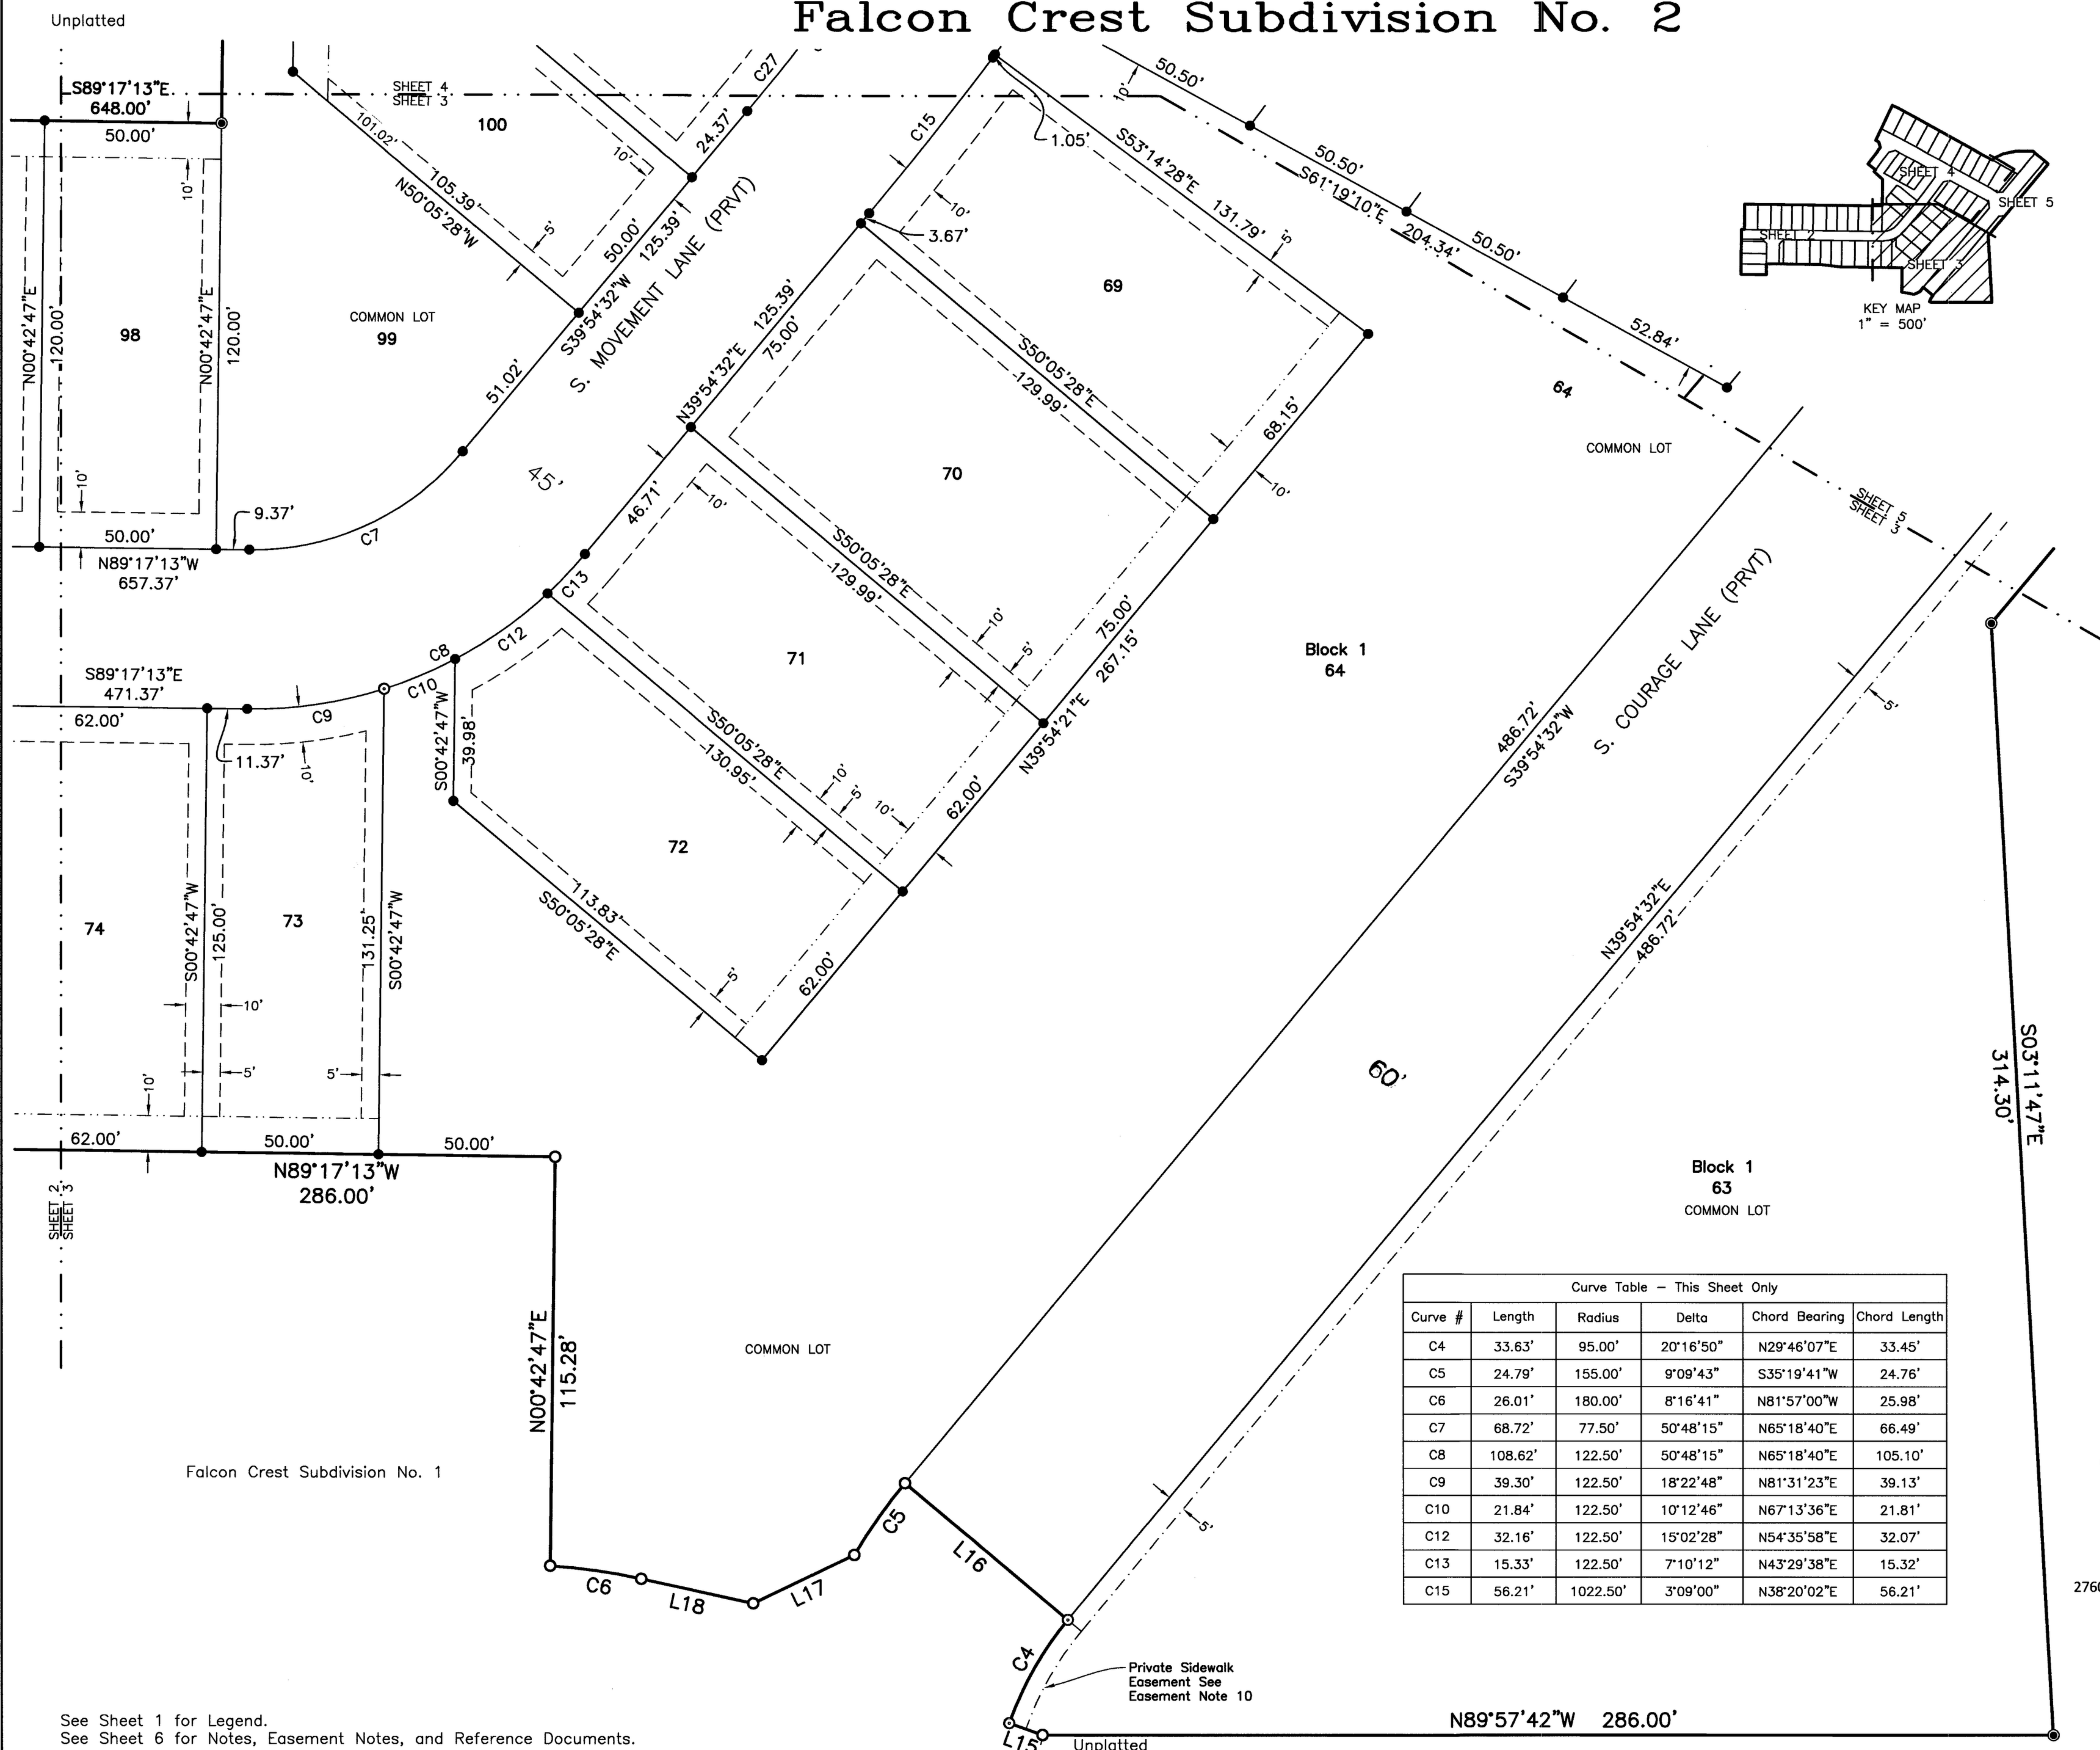

Line Table - This Sheet Only

Line #	Direction	Length
L15	N70°22'18"W	10.00'
L16	N50°05'28"W	60.00'
L17	S64°37'07"W	31.70'
L18	N77°48'40"W	32.42'

Curve Table - This Sheet Only

Curve #	Length	Radius	Delta	Chord Bearing	Chord Length
C4	33.63'	95.00'	20°16'50"	N29°46'07"E	33.45'
C5	24.79'	155.00'	9°09'43"	S35°19'41"W	24.76'
C6	26.01'	180.00'	8°16'41"	N81°57'00"W	25.98'
C7	68.72'	77.50'	50°48'15"	N65°18'40"E	66.49'
C8	108.62'	122.50'	50°48'15"	N65°18'40"E	105.10'
C9	39.30'	122.50'	18°22'48"	N81°31'23"E	39.13'
C10	21.84'	122.50'	10°12'46"	N67°13'36"E	21.81'
C12	32.16'	122.50'	15°02'28"	N54°35'58"E	32.07'
C13	15.33'	122.50'	7°10'12"	N43°29'38"E	15.32'
C15	56.21'	1022.50'	3°09'00"	N38°20'02"E	56.21'



JUB
J-U-B ENGINEERS, INC.
2760 W. Excursion Lane, Suite 400, Meridian, ID 83642
p 208 376 7330 w www.jub.com

See Sheet 1 for Legend.
See Sheet 6 for Notes, Easement Notes, and Reference Documents.