
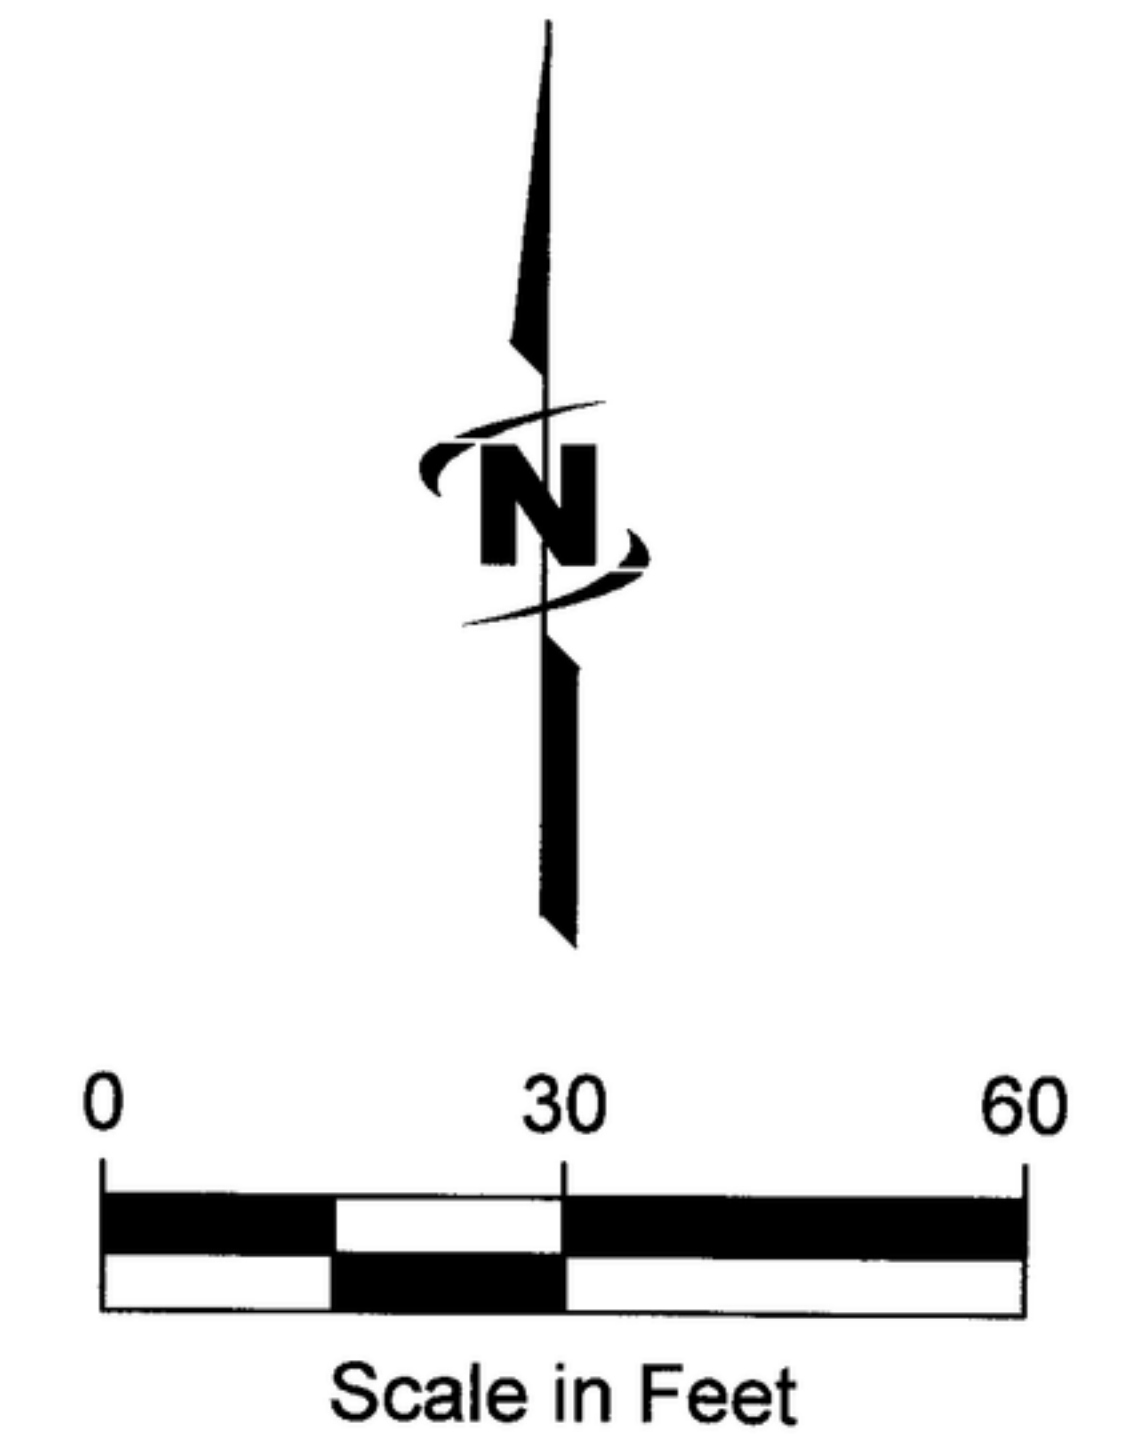


PLAT SHOWING Falcon Crest Subdivision No. 2

PLAT BOOK 122 PAGE 19371

Golf A Parcel
Inst. No. 2021-042022
Unplatted

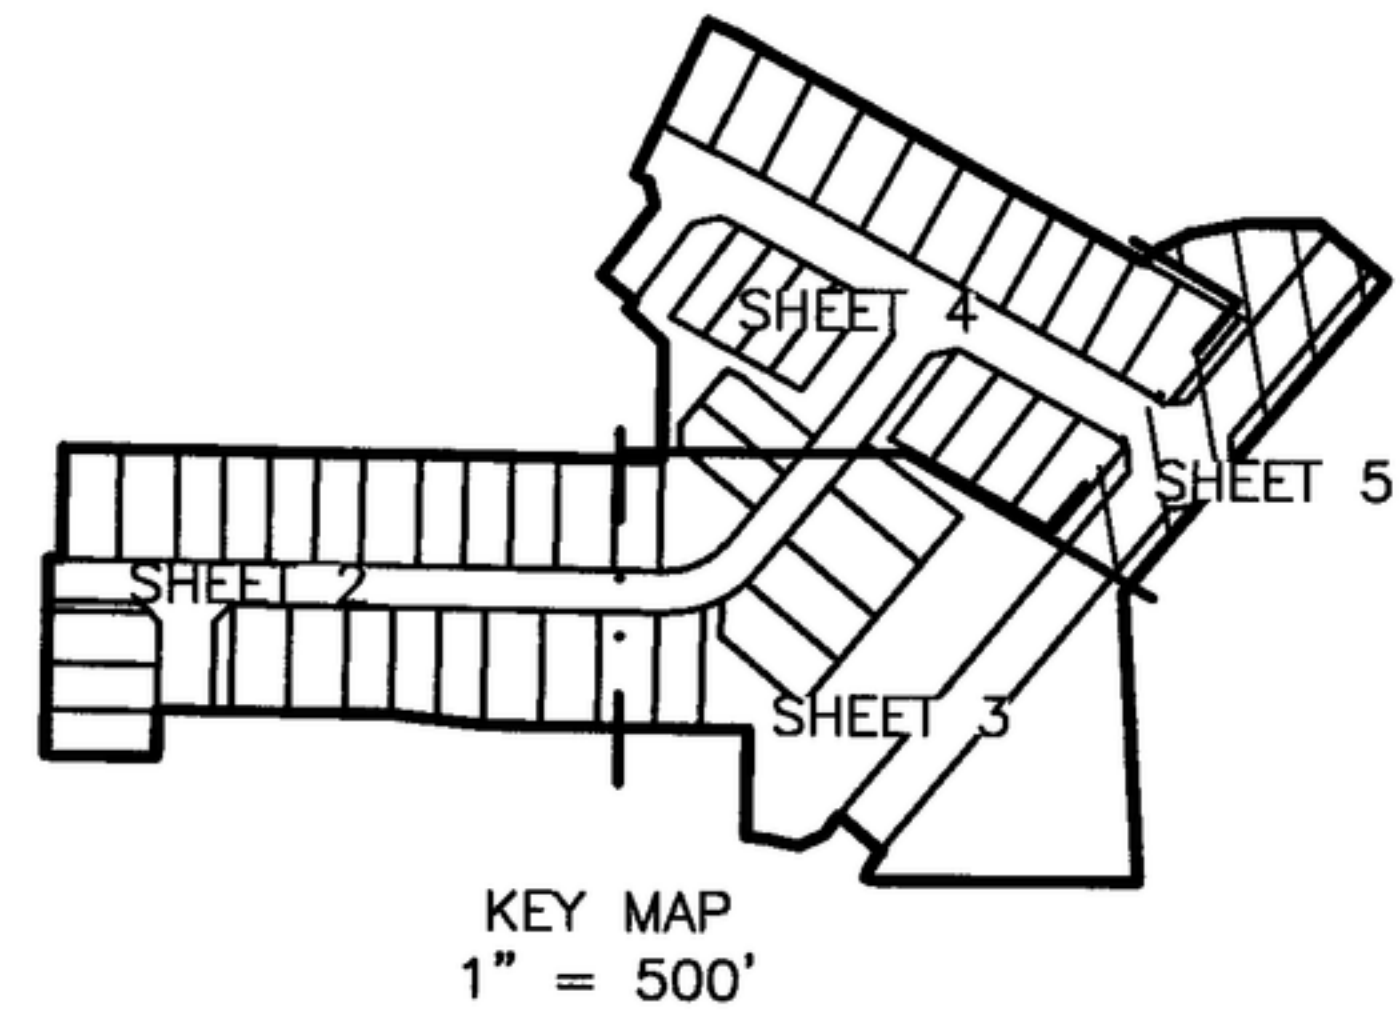

Line Table - This Sheet Only		
Line #	Direction	Length
L9	N28°40'50"E	11.20'
L10	N63°26'06"E	48.80'
L11	N79°22'49"E	59.02'
L12	N90°00'00"E	83.01'
L13	S50°05'28"E	91.35'
L14	S03°11'47"E	2.95'
L20	S50°05'28"E	2.92'
L21	S50°05'28"E	2.92'

Curve Table - This Sheet Only					
Curve #	Length	Radius	Delta	Chord Bearing	Chord Length
C18	25.48'	130.00'	11°13'43"	N55°42'19"W	25.44'
C19	13.72'	70.00'	11°13'43"	N55°42'19"W	13.70'



JUB
J-U-B ENGINEERS, INC.

2760 W. Excursion Lane, Suite 400, Meridian, ID 83642
p 208 376 7330 w www.jub.com

See Sheet 1 for Legend.
See Sheet 6 for Notes, Easement Notes, and Reference Documents.