PLAT OF

FALCON CREST SUBDIVISION NO. 2 - AMENDMENT NO. 1

BOOK 128 OF PLATS, PAGE 20749

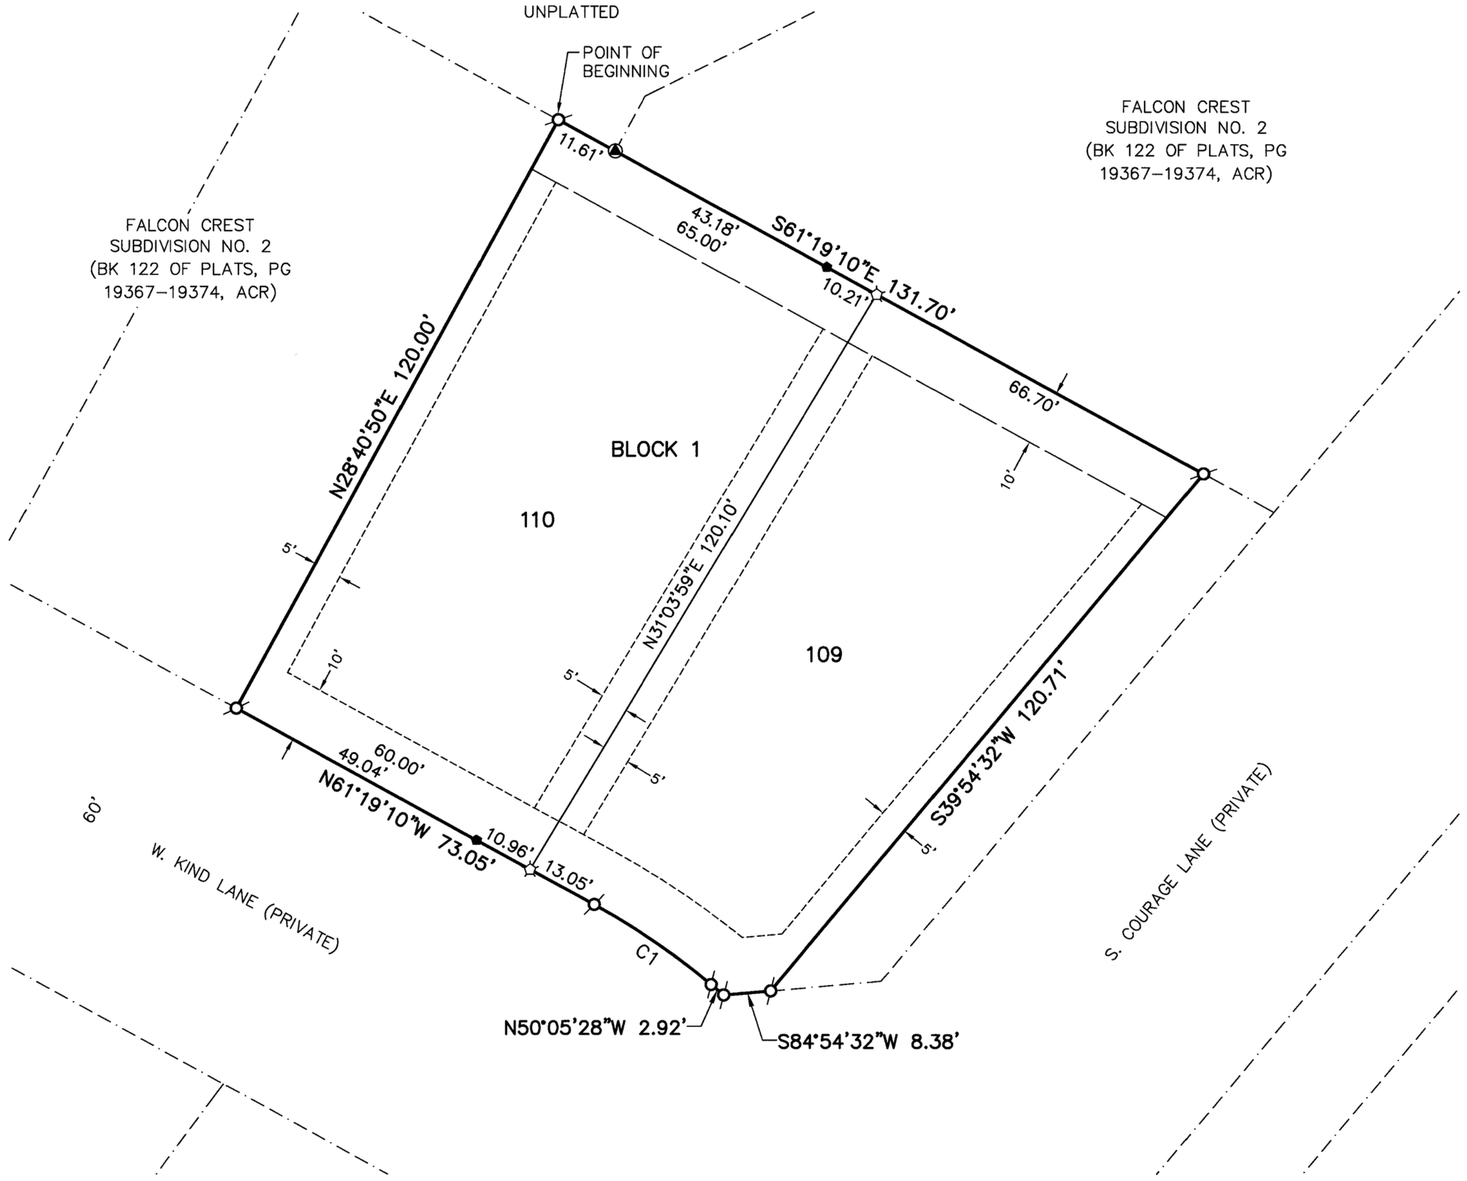

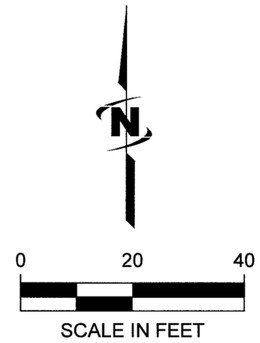

LEGEND

———	– AMENDMENT BOUNDARY LINE
———	– LOT LINE
———	– RIGHT–OF–WAY LINE
——— - - ———	– SECTION LINE
——— — ———	– CENTER LINE
——— - - - ———	– ADJACENT PROPERTY LINE
----------	– TIE LINE
----------	– UTILITY EASEMENT LINE
——— —— ———	– PRESSURE IRRIGATION EASEMENT LINE
◆	– SECTION CORNER
◪	– QUARTER SECTION CORNER
☆	– SET 1/2–INCH x 24–INCH REBAR WITH PLASTIC CAP MARKED "JUB PLS 17665"
⌀	– FOUND 1/2–INCH REBAR WITH PLASTIC CAP MARKED "J–U–B 16642" REPLACED WITH 5/8–INCH x 24–INCH REBAR WITH PLASTIC CAP MARKED "JUB PLS 17665"
●	– FOUND 1/2–INCH REBAR WITH PLASTIC CAP MARKED "JUB PLS 16642", OR AS NOTED
◉	– FOUND 5/8–INCH REBAR WITH PLASTIC CAP MARKED "JUB PLS 17665", OR AS NOTED
◭	– FOUND 5/8–INCH REBAR WITH PLASTIC CAP MARKED "J–U–B 16642", OR AS NOTED
o	– DIMENSION POINT – NOT FIELD LOCATED
C#	– CURVE COURSE NUMBER (TYPICAL)
L#	– LINE COURSE NUMBER (TYPICAL)
#	– LOT NUMBER (TYPICAL)
ACR	– ADA COUNTY RECORDS
ORAC	– OFFICIAL RECORDS OF ADA COUNTY

FALCON CREST SUBDIVISION NO. 5
(BK 125 OF PLATS, PG 20074–20082, ACR)

CURVE TABLE – THIS SHEET ONLY					
NO.	RADIUS	DELTA	LENGTH	CH. BEARING	CH. DIST.
C1	130.00'	11°13'43"	25.48'	N55°42'19"W	25.44'

SEE SHEET 1 FOR NOTES, EASEMENT NOTES, REFERENCES, AND SURVEYOR'S NARRATIVE

PROFESSIONAL LAND SURVEYOR LICENSED 17665 STATE OF IDAHO TIMOTHY HARRIGAN

4/29/2024

J-U-B ENGINEERS, INC.
2760 West Excursion Lane, Suite 400, Meridian, ID 83642-5752
p 208 376 7330 w www.jub.com