BK 74 Pg 7634

PLAT SHOWING

TOMLINSON CONDOMINIUMS PHASE 1

A CONDOMINIUM PROJECT OF LOT 3, BLOCK 1 OF TOMLINSON SUBDIVISION
LOCATED IN
THE SE 1/4 OF THE NW 1/4, AND S 1/2 OF NE 1/4 OF
SECTION 26, T.3N., R.2E., B.M.,
BOISE, ADA COUNTY, IDAHO
1997

• HUBBLE ENGINEERING, INC. •
BOISE, IDAHO

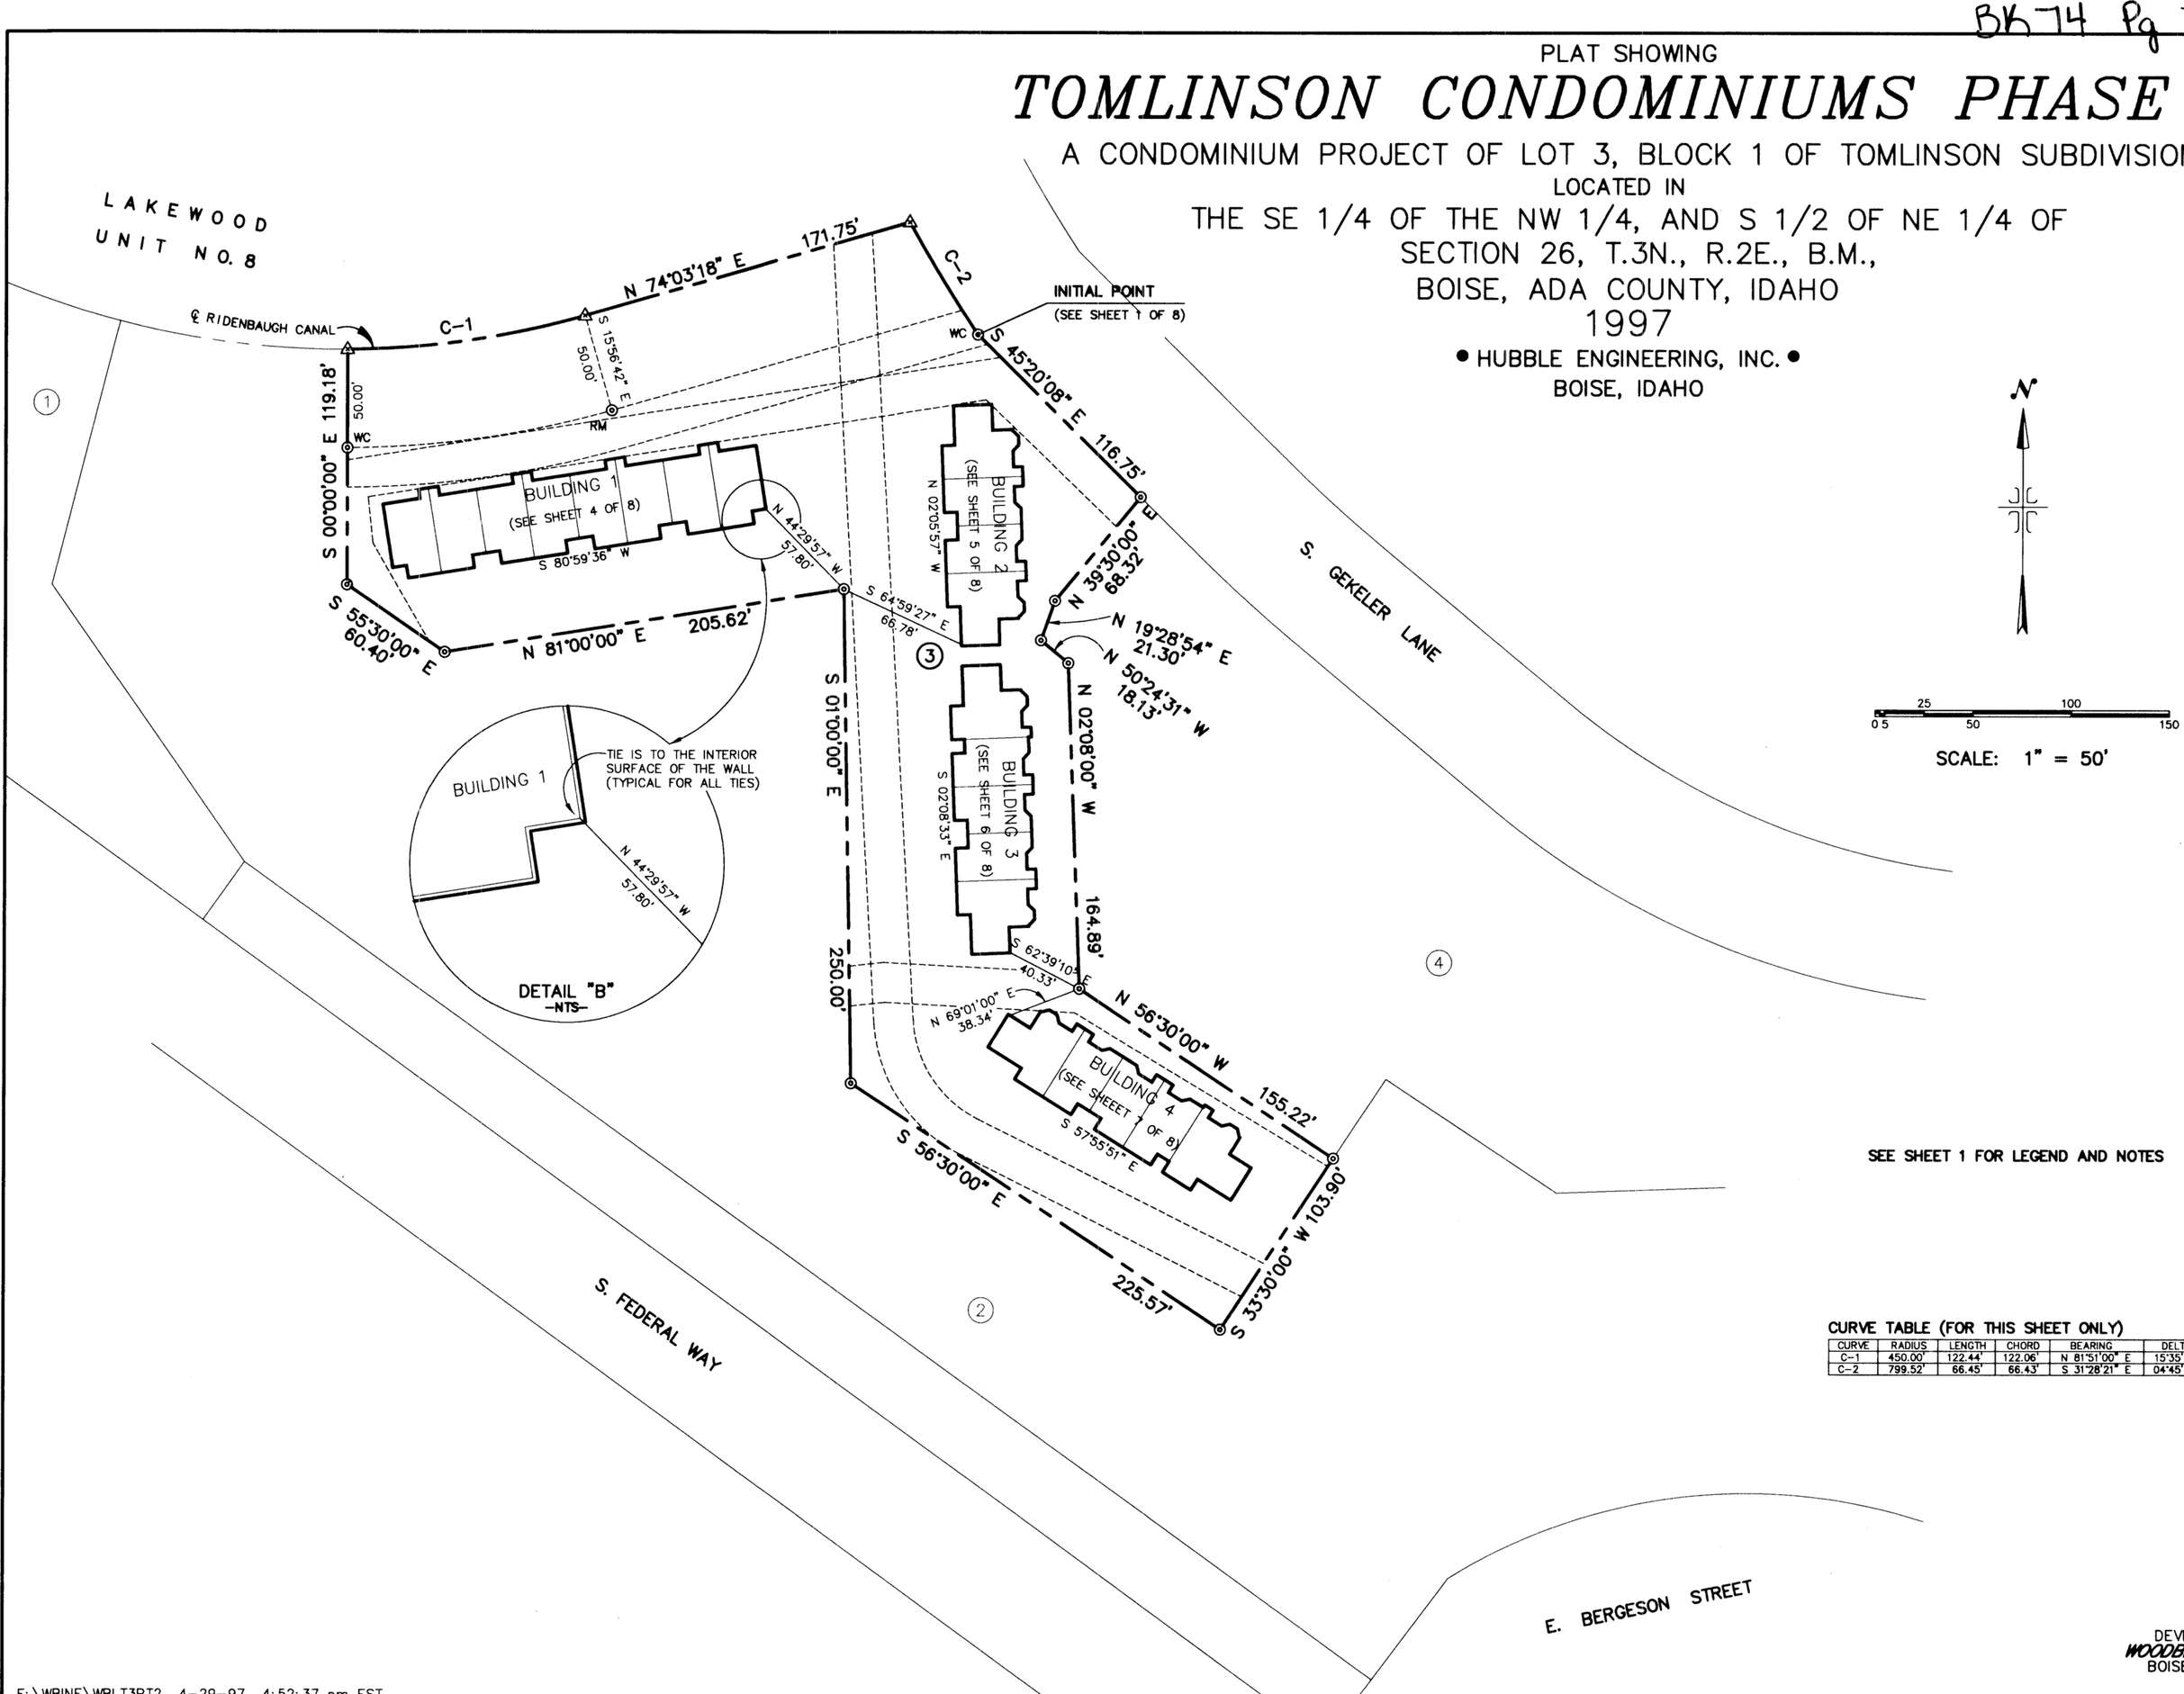

N

0 5 25 50 100 150

SCALE: 1" = 50'

SEE SHEET 1 FOR LEGEND AND NOTES

CURVE TABLE (FOR THIS SHEET ONLY)

CURVE	RADIUS	LENGTH	CHORD	BEARING	DELTA
C-1	450.00'	122.44'	122.06'	N 81°51'00" E	15°35'23"
C-2	799.52'	66.45'	66.43'	S 31°28'21" E	04°45'43"

DEVELOPER:
WOODBINE L.L.C.
BOISE, IDAHO

F:\WBINE\WBLT3PT2 4-29-97 4:52:37 pm EST